Based upon the Ordnance Survey 1:2500 scale map with the permission of The Controller of Her Majesty's Stationery Office, © Crown copyright Paul Sharpe Associates, Gartons House, Gartons Road, Swindon, SN5 9TR Licence Number AL 51040A0001

SM98/0065

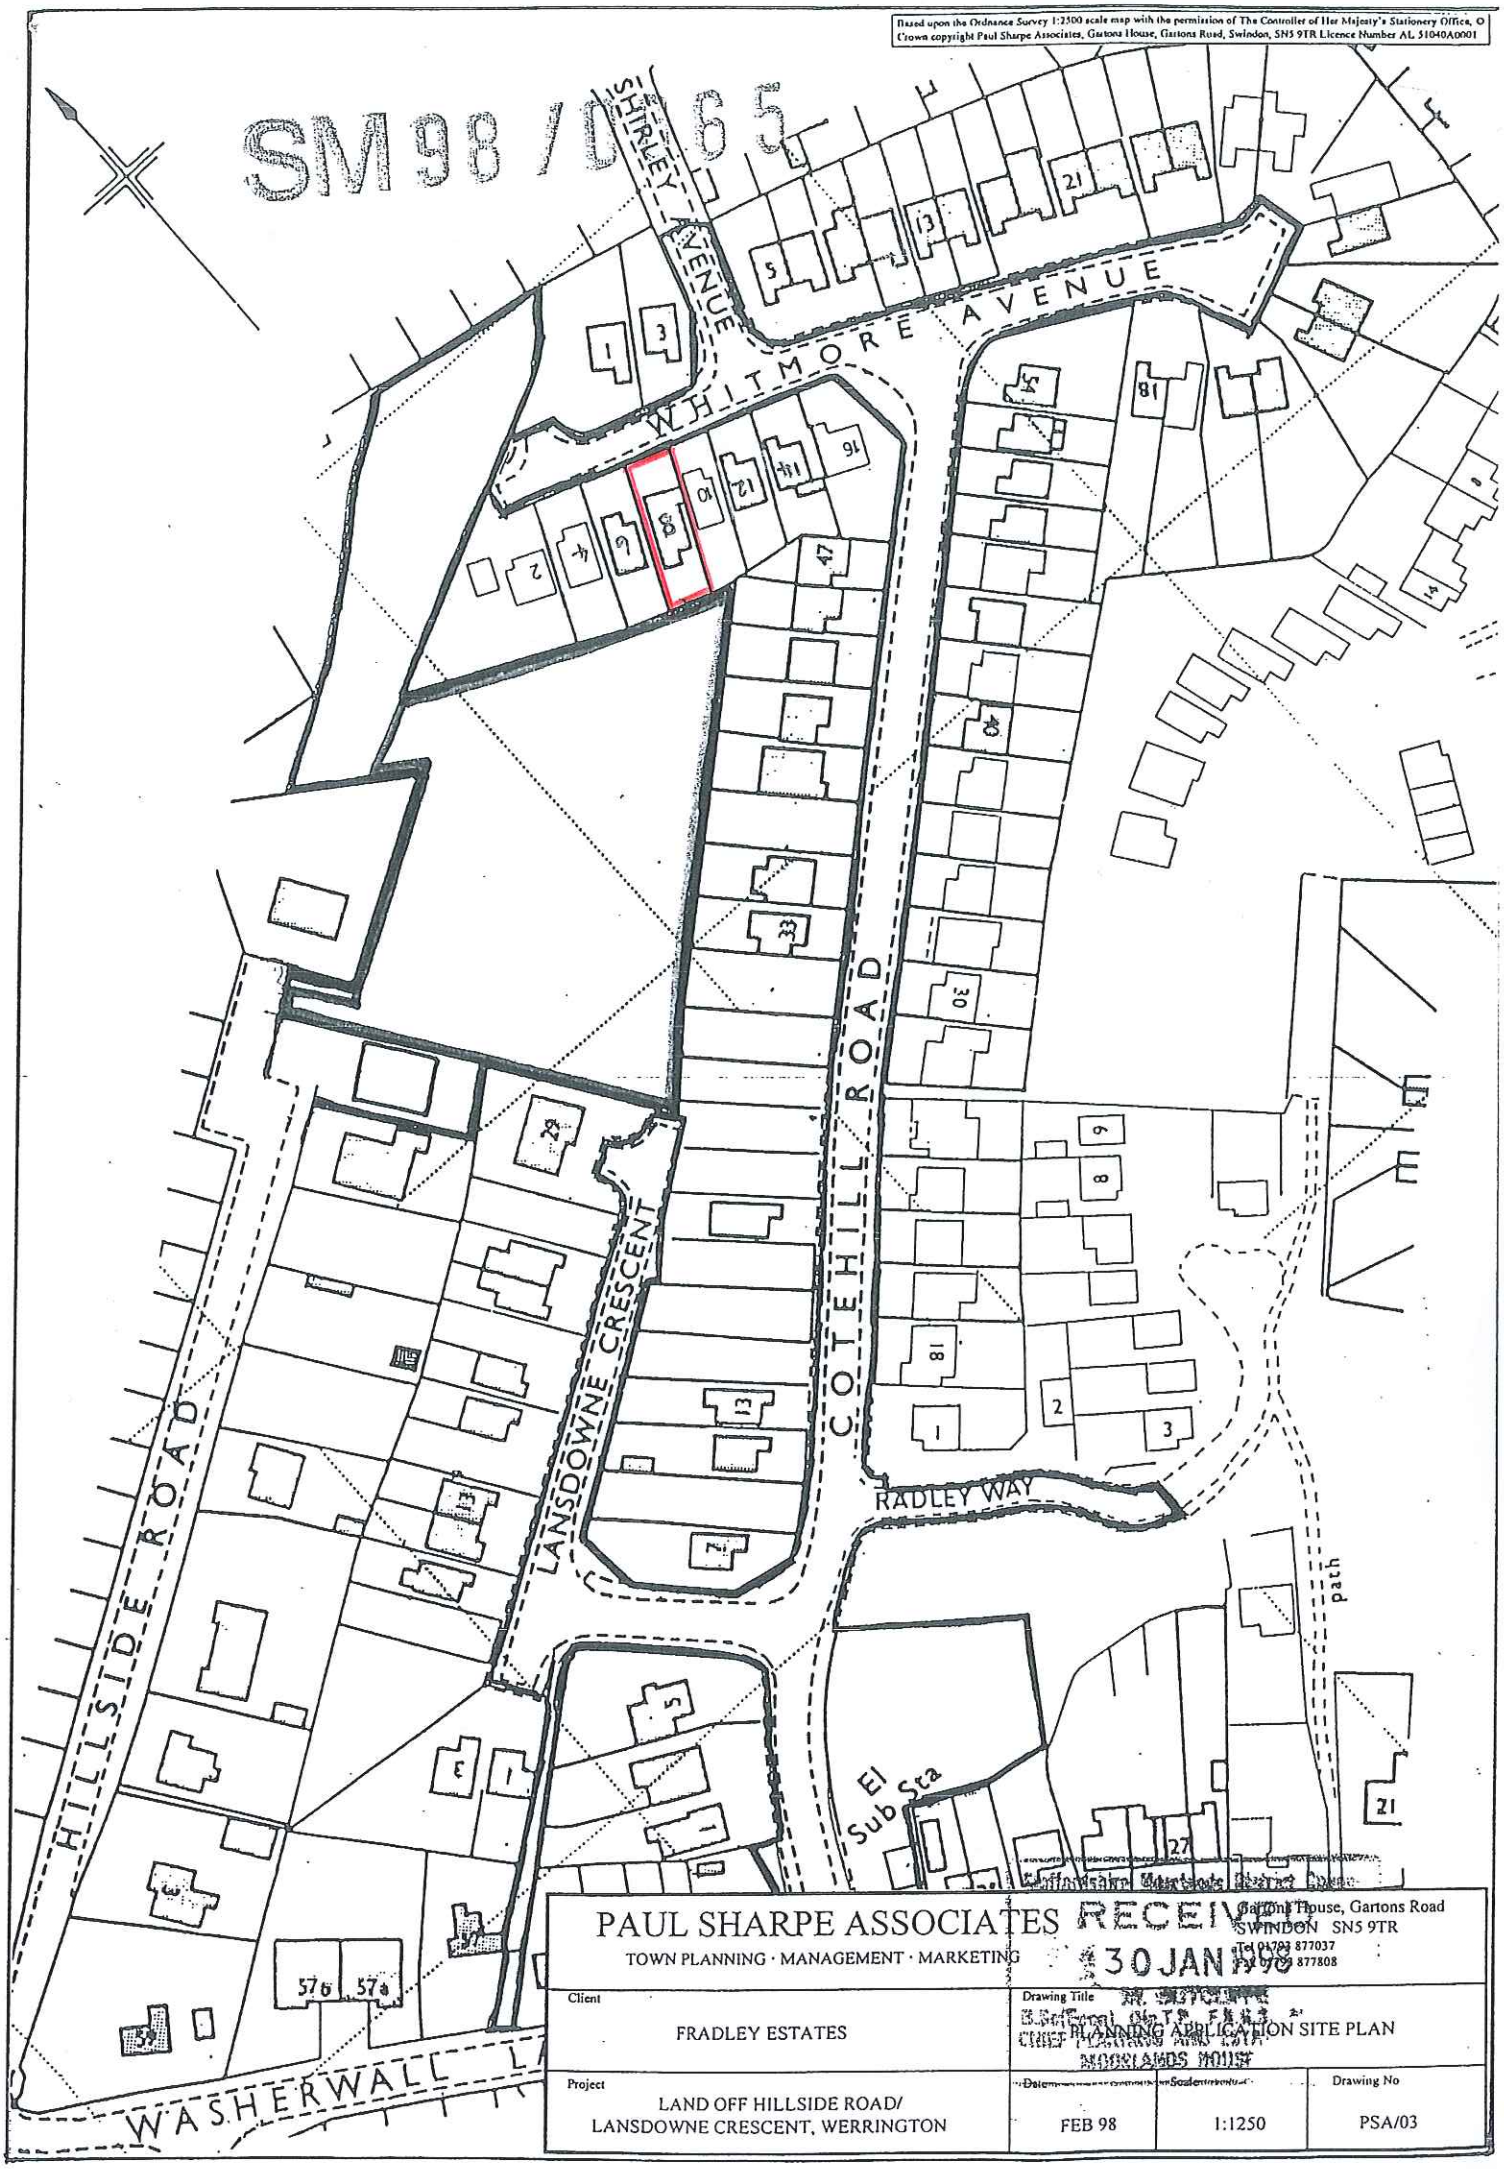

PAUL SHARPE ASSOCIATES
TOWN PLANNING · MANAGEMENT · MARKETING
Gartons House, Gartons Road
SWINDON SN5 9TR
Tel 01793 877037
Fax 01793 877808

RECEIVED
30 JAN 98
NORTH WILTSHIRE DISTRICT COUNCIL
PLANNING AND LAW
WOODLANDS HOUSE

Client	Drawing Title		
FRADLEY ESTATES	PLANNING APPLICATION SITE PLAN		
Project	Date	Scale	Drawing No
LAND OFF HILLSIDE ROAD/ LANSDOWNE CRESCENT, WERRINGTON	FEB 98	1:1250	PSA/03