ORTH ESTATE
HAW MOOR.
- 2017.

PROPOSED SIDE EXTENSION
TO CREATE 2 BEDROOMS
AND A KITCHEN DINER.

1:50

PROPOSED FIRST FLOOR PLAN.

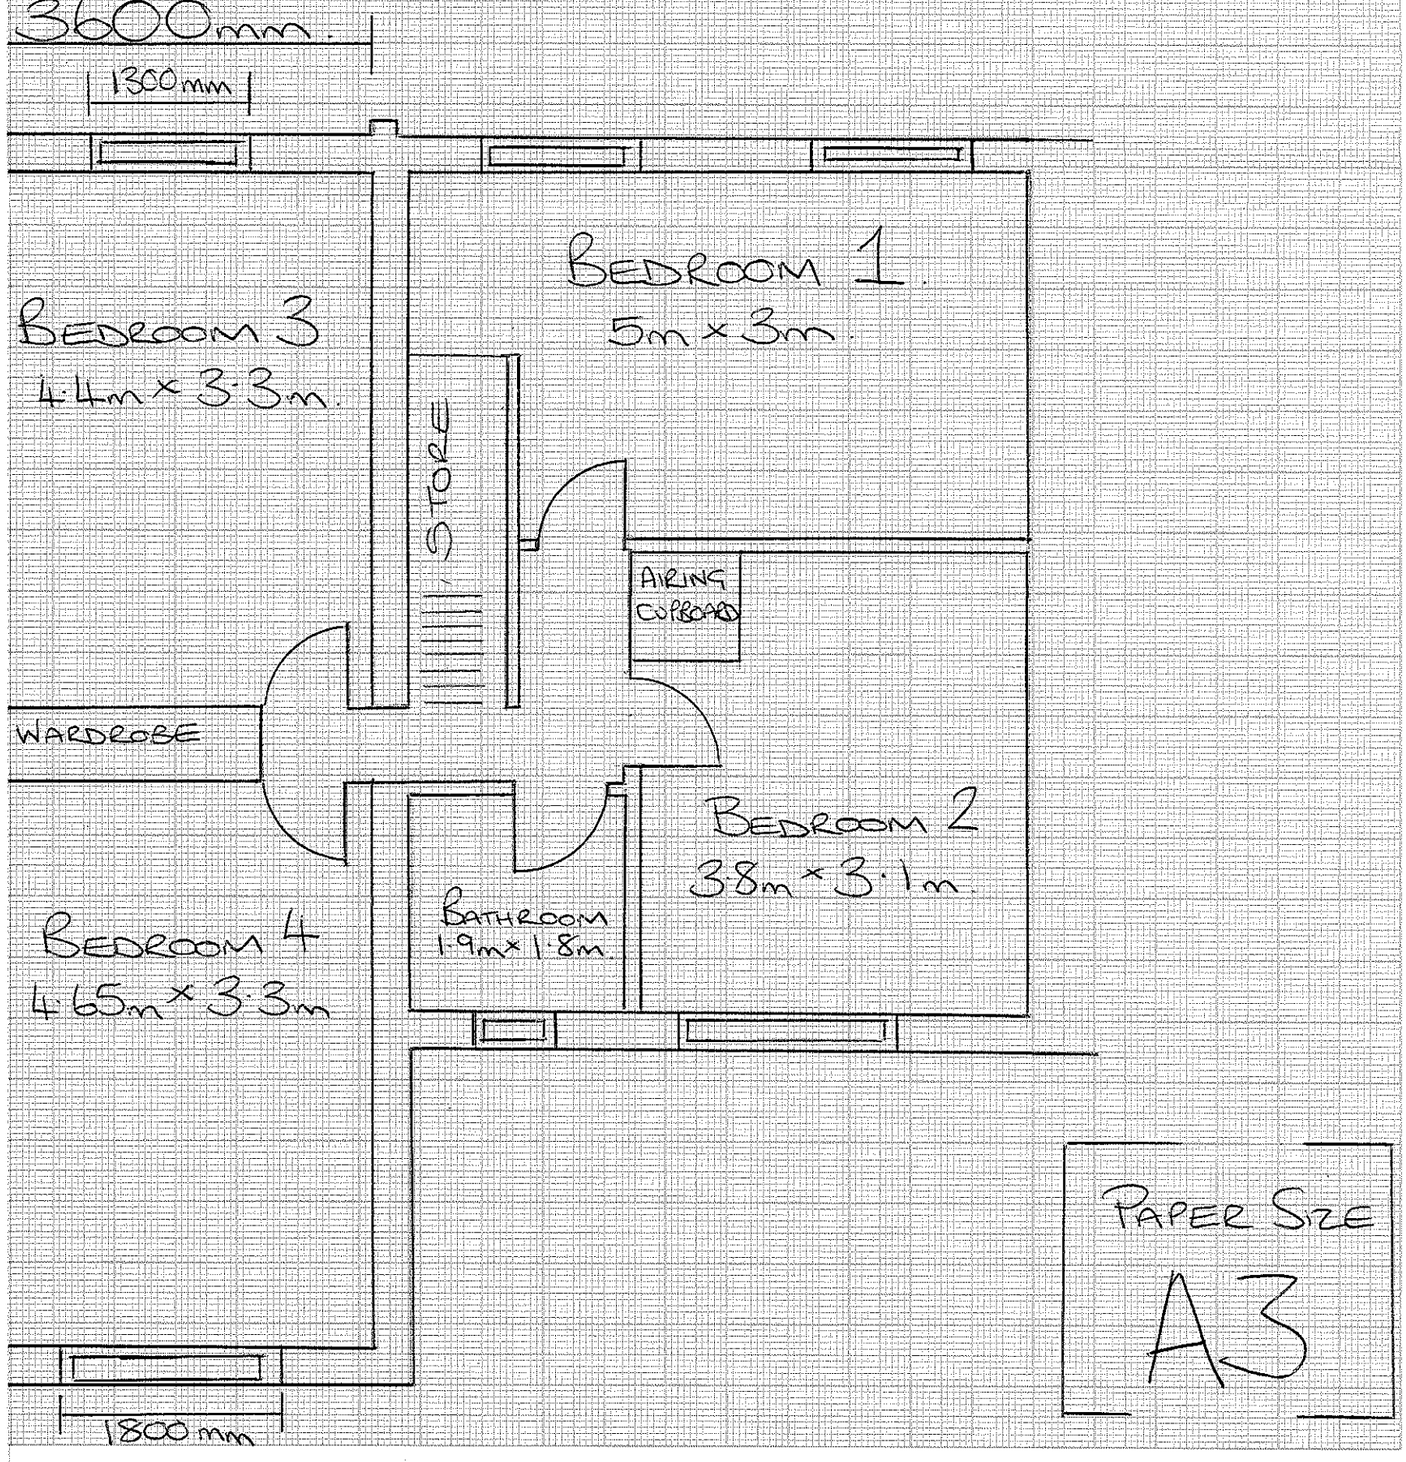

Technik Art Ref. XPG2