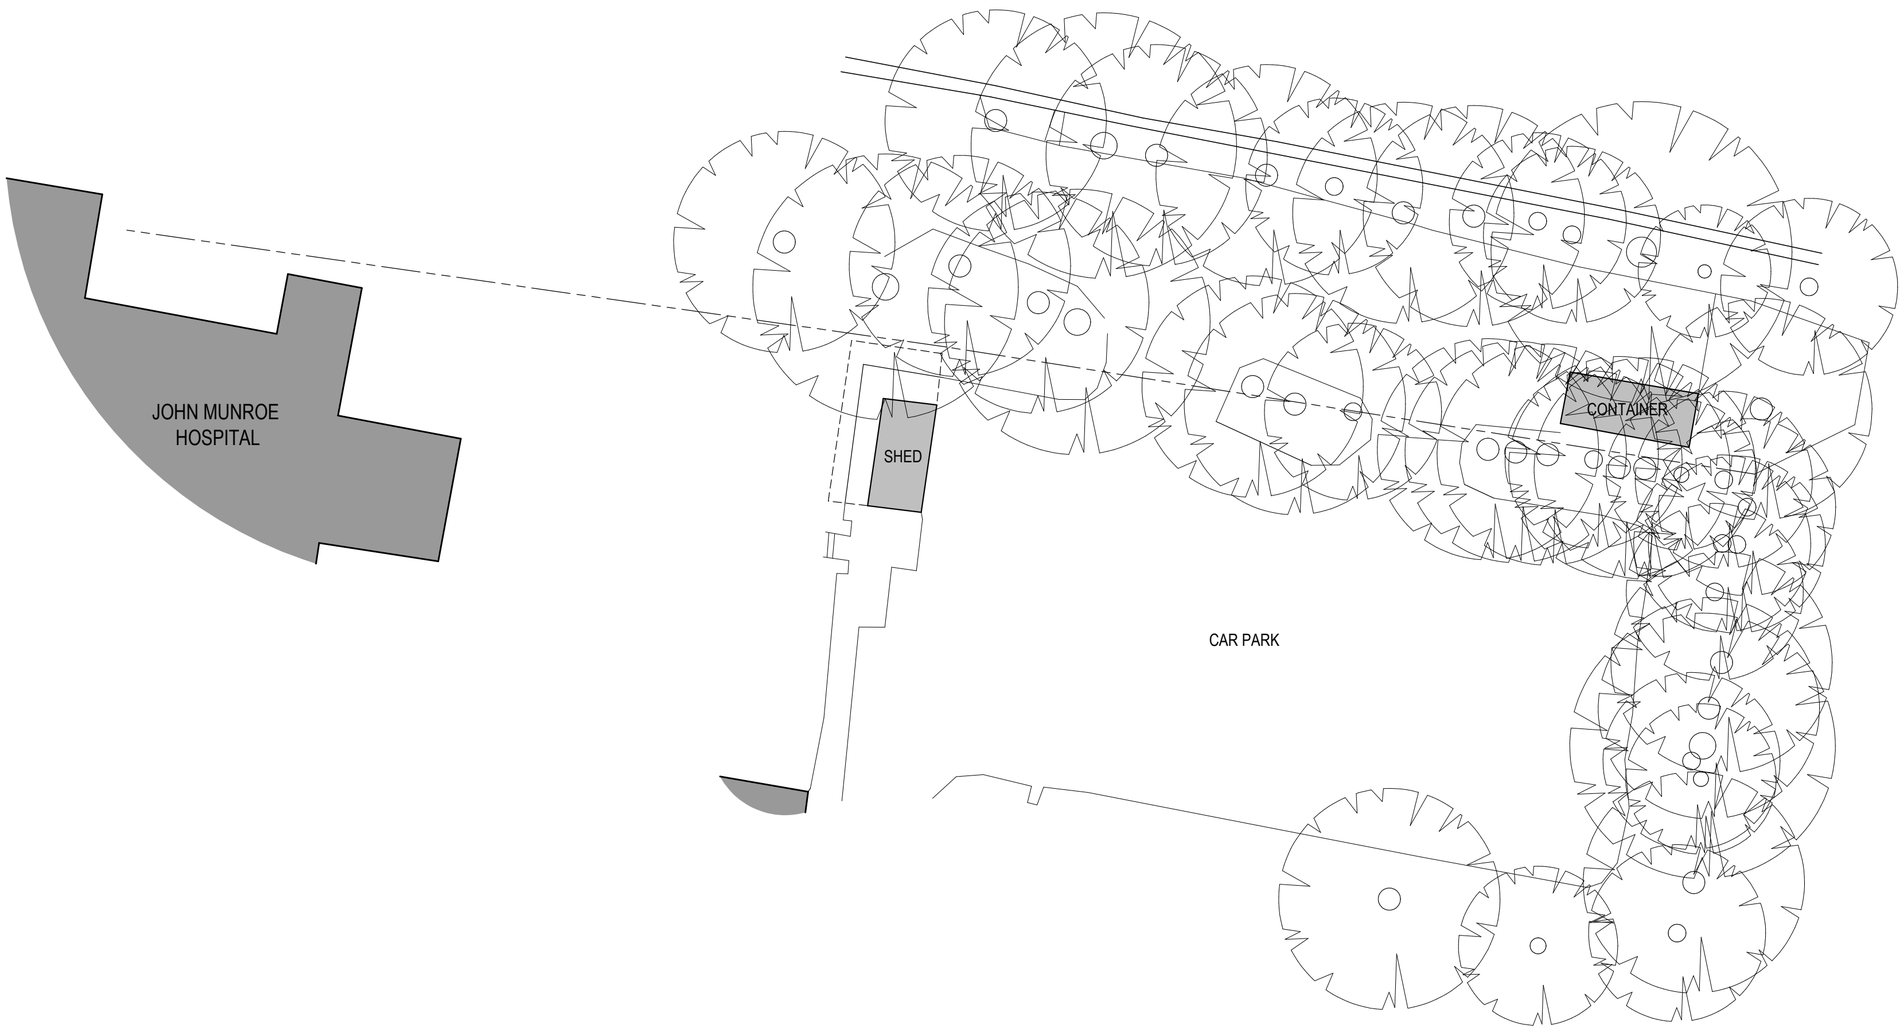

0.0m 5.0m 10.0m

scale bar @ 1:200

JOHN MUNROE HOSPITAL GROUP LTD

PROPOSED CAR PARK AT
JOHN MUNROE INDEPENDENT HOSPITAL,
HORTON ROAD,
RUDYARD,
NR.LEEK,
ST13 8RU.

SITE SURVEY

Date	Sheet	Scale
OCT 2009	A2	1:200
Drg No.	Rev.	Drawn
2009-1687-01	-	ASR
Rev.		

SAMMONS Architectural LIMITED
Chartered Institute of Architectural Technologists

10 Cawdry Buildings, Fountain Street, Leek. ST13 6JP
Telephone + Fax 01538 386002
E-mail: info@sammonsltd.co.uk

This drawing is copyright. Do not scale.
All dimensions must be checked prior to commencement.