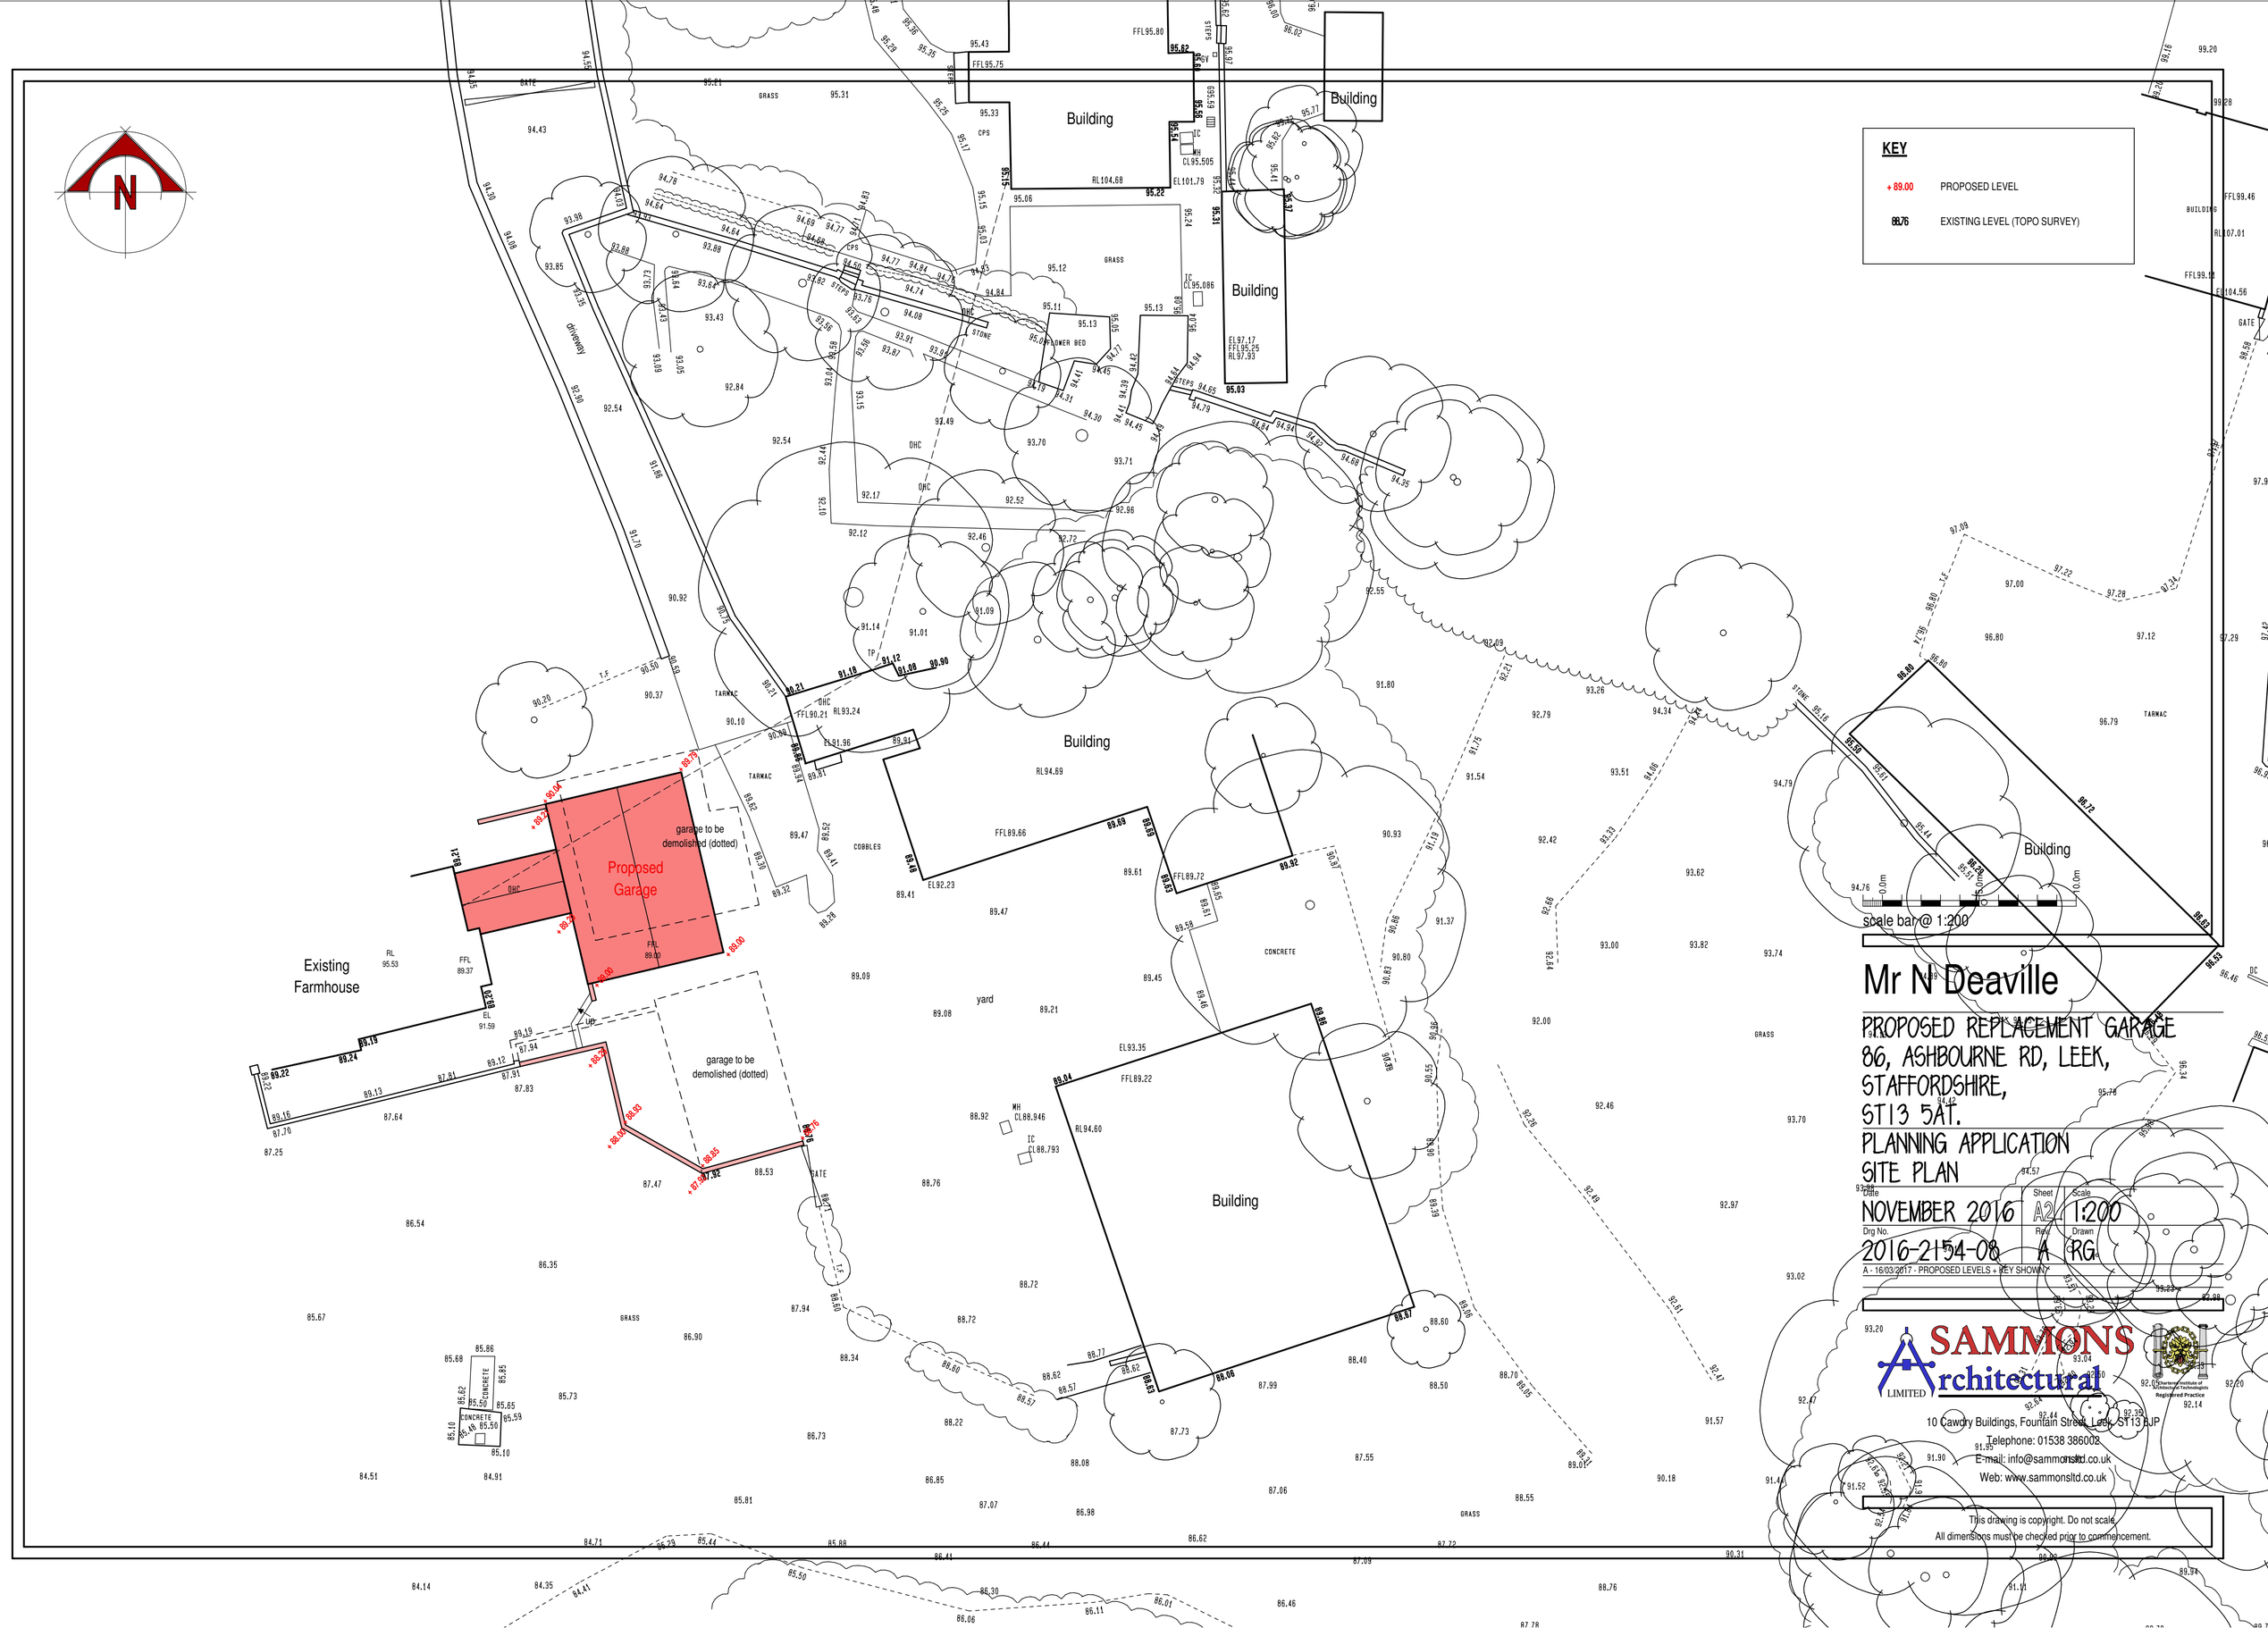

Mr N Deaville

PROPOSED REPLACEMENT GARAGE
86, ASHBOURNE RD, LEEK,
STAFFORDSHIRE,
ST13 5AT.

PLANNING APPLICATION
SITE PLAN

Date	Sheet	Scale
NOVEMBER 2016	A2	1:200
Drg No.	**Rev**	**Drawn**
2016-2154-08	A	RG

A - 16/03/2017 - PROPOSED LEVELS + KEY SHOWN

SAMMONS Architectural LIMITED
10 Cawdry Buildings, Fountain Street, Leek, ST13 6JP
Telephone: 01538 386002
E-mail: info@sammonsltd.co.uk
Web: www.sammonsltd.co.uk

This drawing is copyright. Do not scale.
All dimensions must be checked prior to commencement.