Do not scale dimensions. Use figured dimensions only. If in doubt ask.
© MoARCHo Is registered In England and Wales No.9519941.



West Elevation as Existing

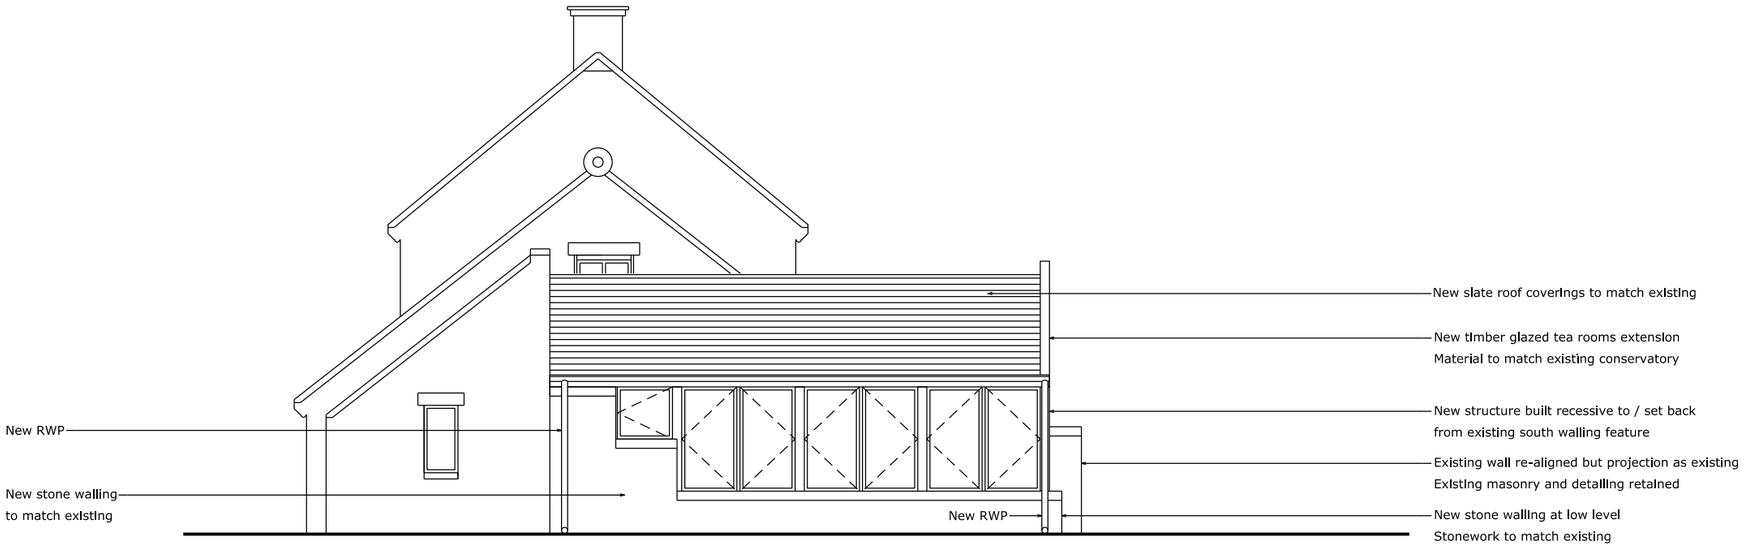

West Elevation as Proposed

0 5 10

Metres

© MoARCHo Limited Is registered In England and Wales No.9519941.

Rev - Planning Application MJO 15/03/17

The Roaches Tea Rooms

West Elevation
as Existing and Proposed

Drwg. No : ROA16 / P22 Rev : -

Date : Feb 2017 Scale : 1:100 @ A3 Drawn by : MJO

MoARCHD
Tel 07740105577
Email mail@MoARCHd.com