Do not scale dimensions. Use figured dimensions only. If in doubt ask.
© MoARCHo Is registered in England and Wales No.9519941.

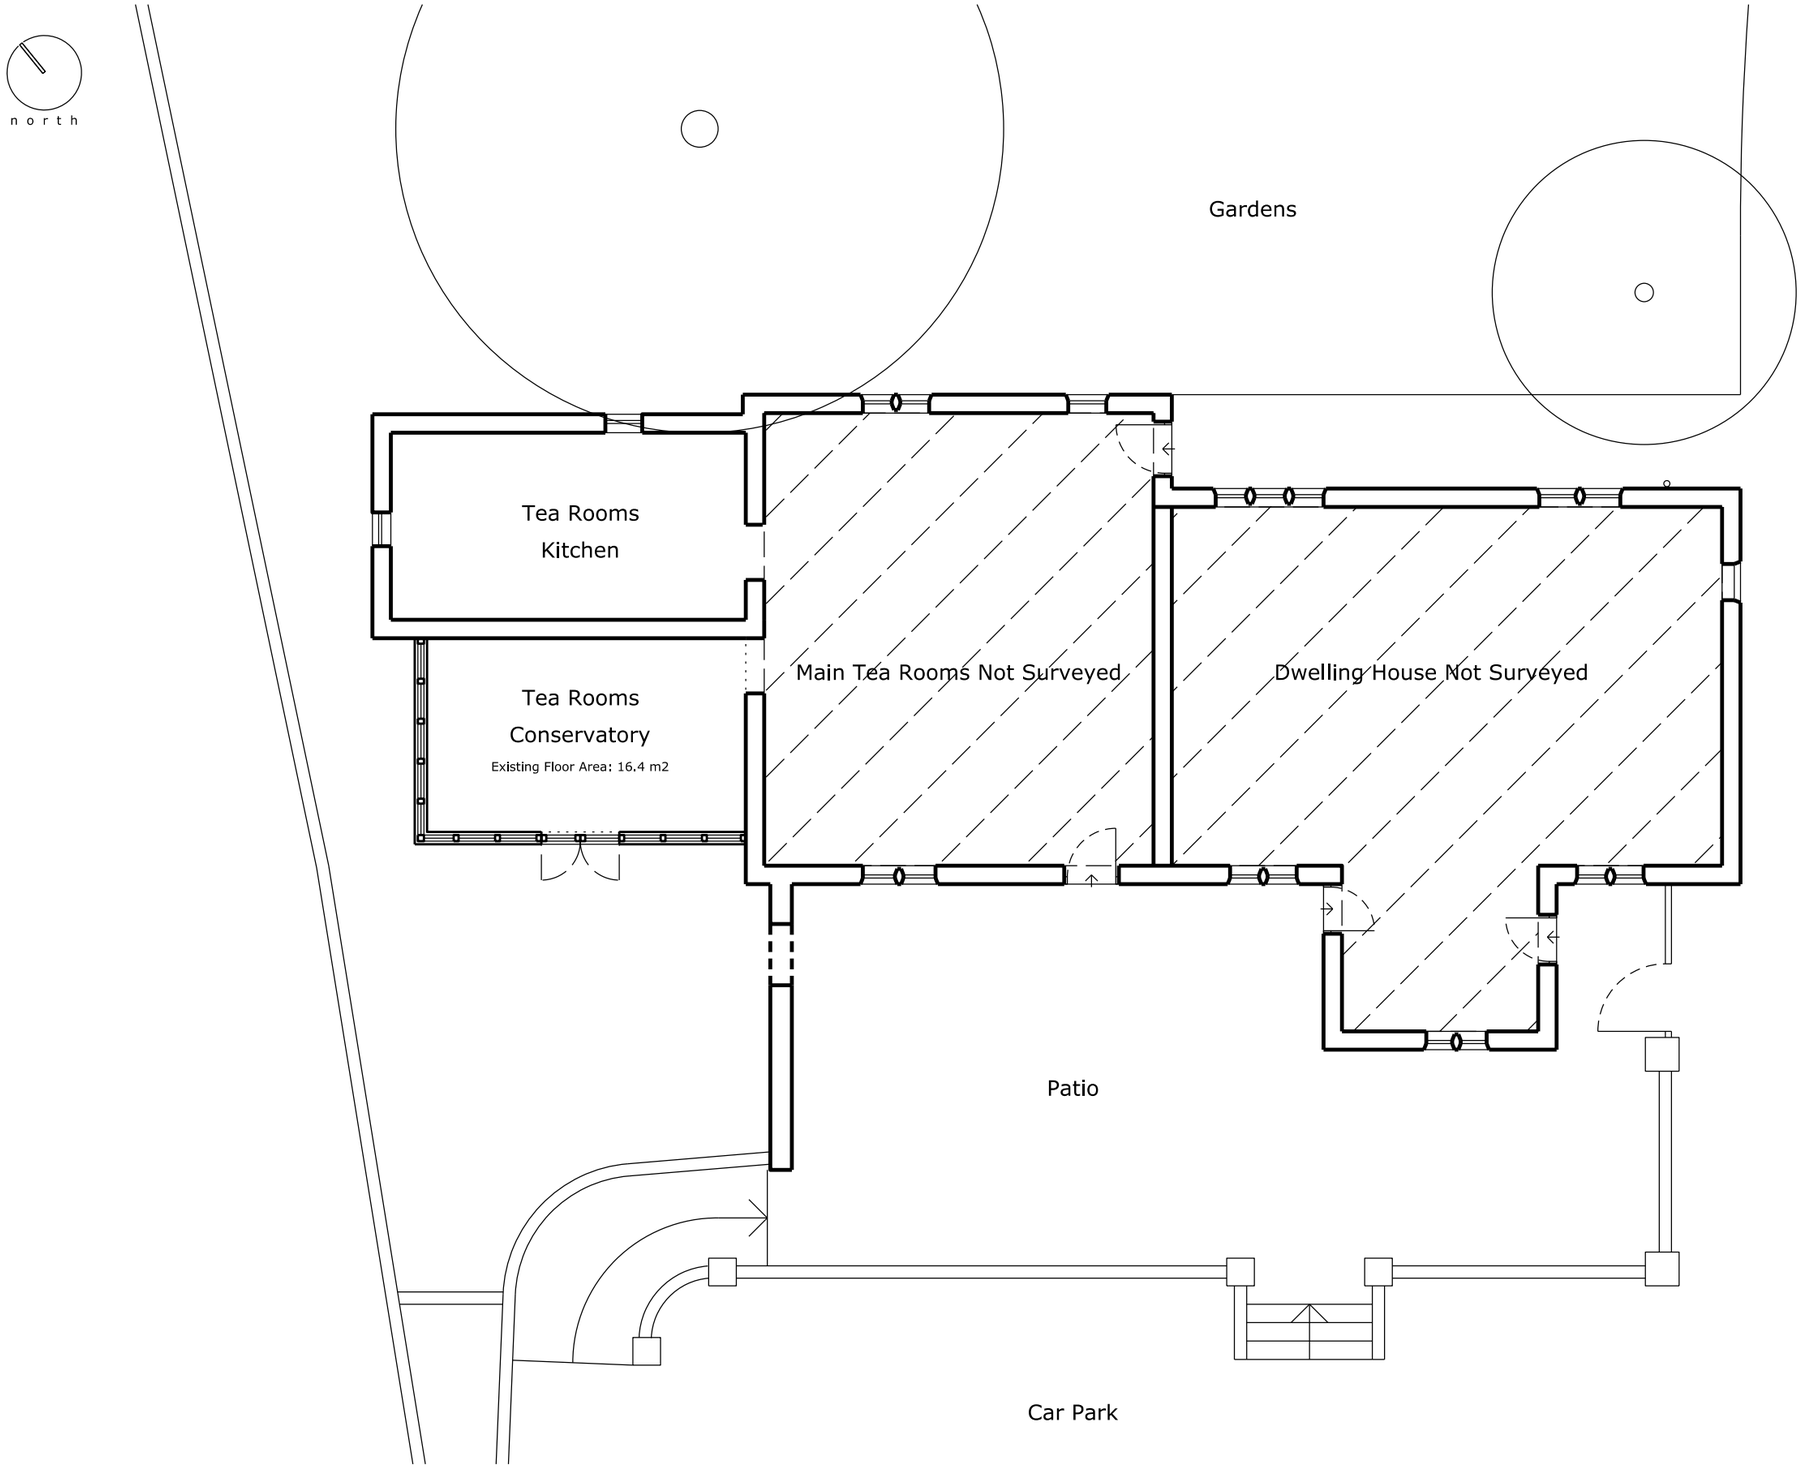

Ground Floor Plan as Existing

0 5 10

Metres

© MoARCHo Limited is registered in England and Wales No.9519941.

Rev - Planning Application MJO 15/03/17

The Roaches Tea Rooms

Ground Floor Plan
as Existing

Drwg. No : ROA16 / P02 Rev : -
Date : Feb 2017 Scale : 1:100 @ A3 Drawn by : MJO

MoARCHD
Tel 07740105577
Email mail@MoARCHd.com