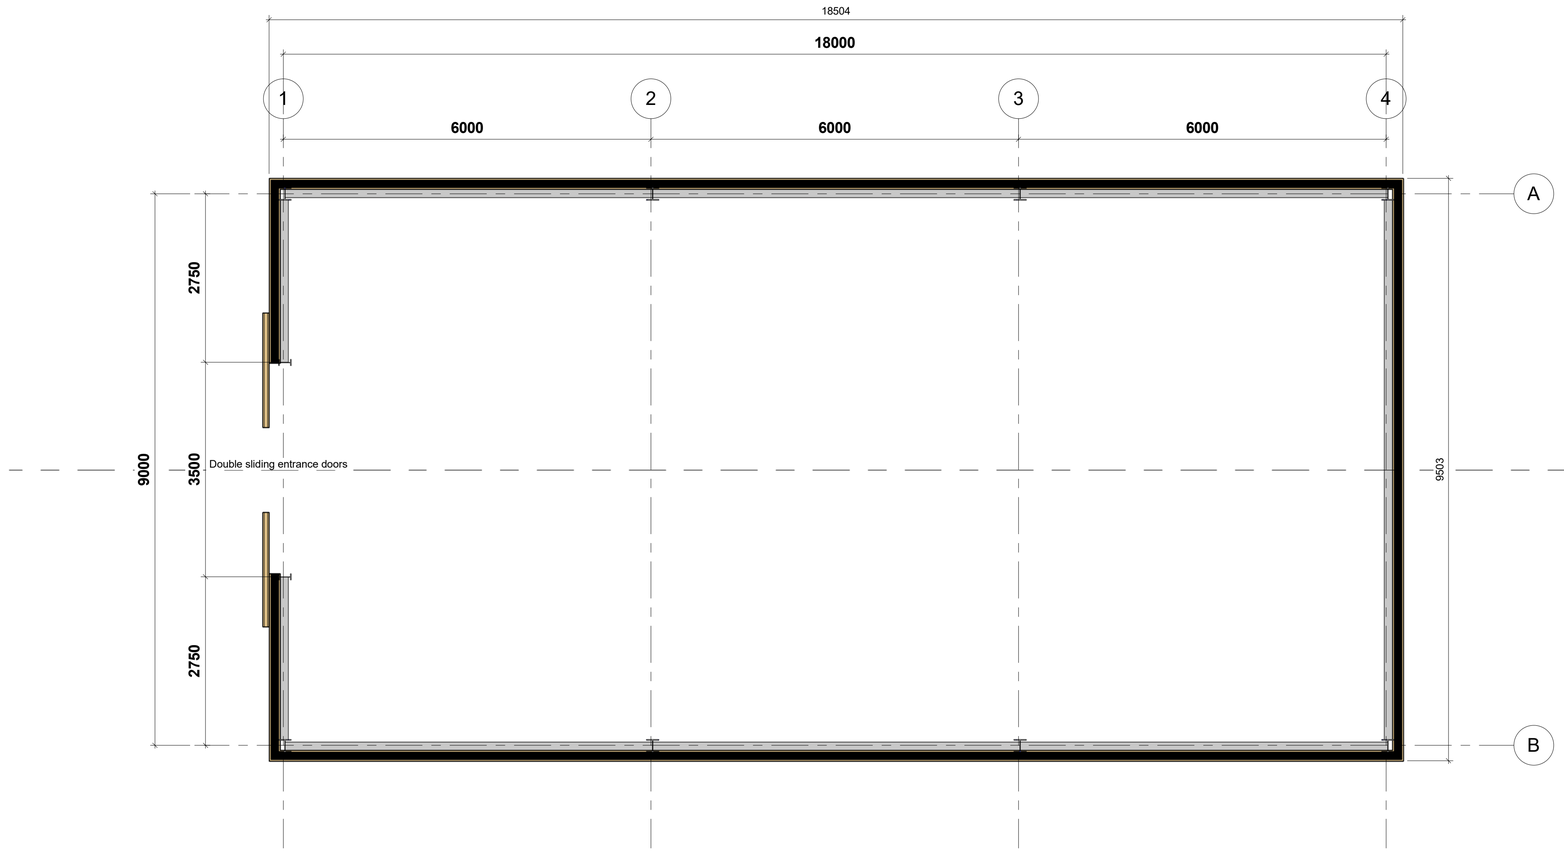

1 L 0 Proposed Ground Floor

1 : 50

WARNING:- THIS MAY BE A REDUCED SIZE PRINT, CHECK SCALES BELOW.

SCALE: 1 to 50

0 2.5m 5m

North

Kirk Designs

Holly Berry House
Main Road,
Shavington,
Cheshire,
CW2 5DX

Tel; 01270 652436
Email graham@kirk-designs.co.uk

These drawings are to be used for planning and design purposes only.

There use is restricted to a visual representation, they are not to be used as a reference or guide to constructing the depicted work. No guarantee is implied or given to the requirements of materials or building regulation compliance within these drawings.

For full construction details, refer to building regulation drawings only.

Do not scale from this drawing unless for planning purposes.

All sizes shown in millimeters.

No reproduction of these plans and related documentation is permitted without the written consent of the author and full payment has been received.
©Copyright Kirk Designs 2017

No.	Description	Date

Miss F Walker
Intakes Farm
Caverswall Common
Caverswall
Stoke-on-Trent
Staffordshire
ST11 9EX

Project Number 1702103

Date	Issue Date
Drawn by	G.K.
Validated	A.K.
Title	Floor Plans
A101-A1	Scale 1 : 50