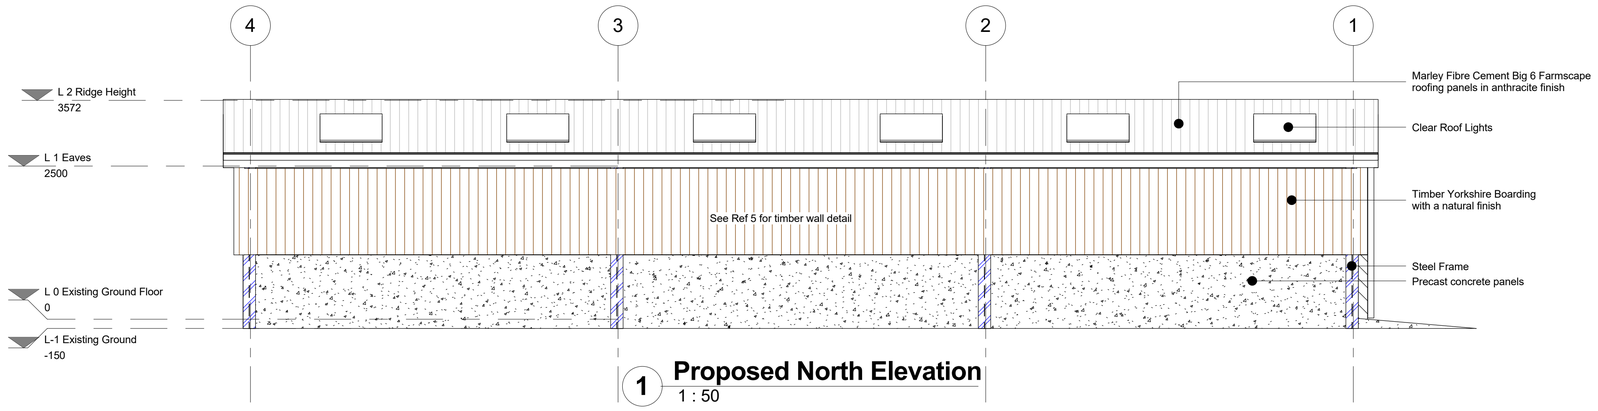

1 Proposed North Elevation
1 : 50

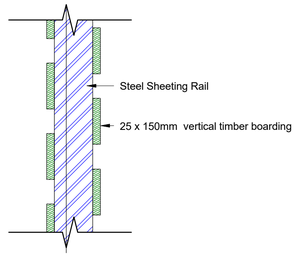

5 Timber Wall Section Plan
1 : 10

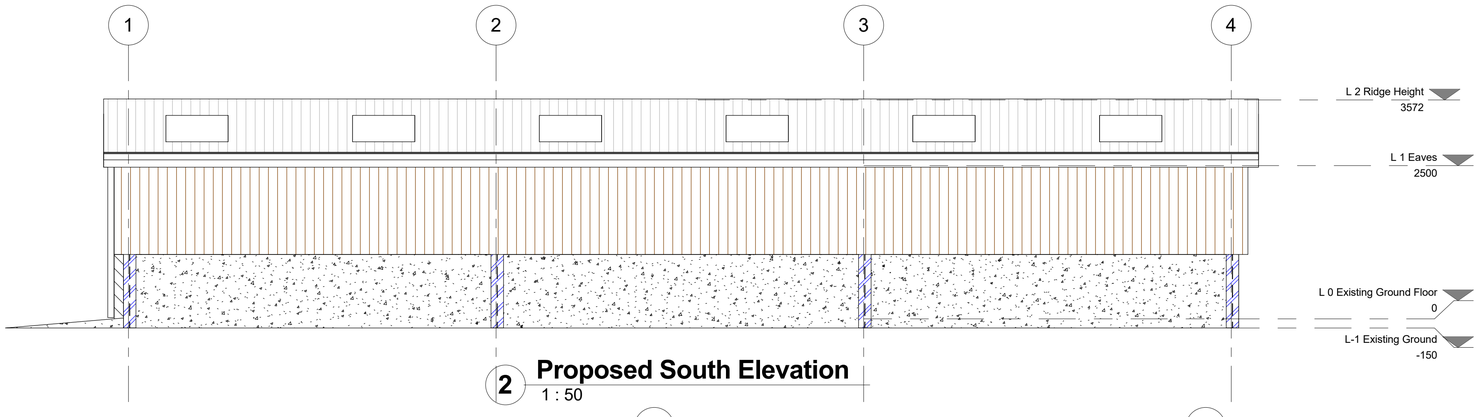

2 Proposed South Elevation
1 : 50

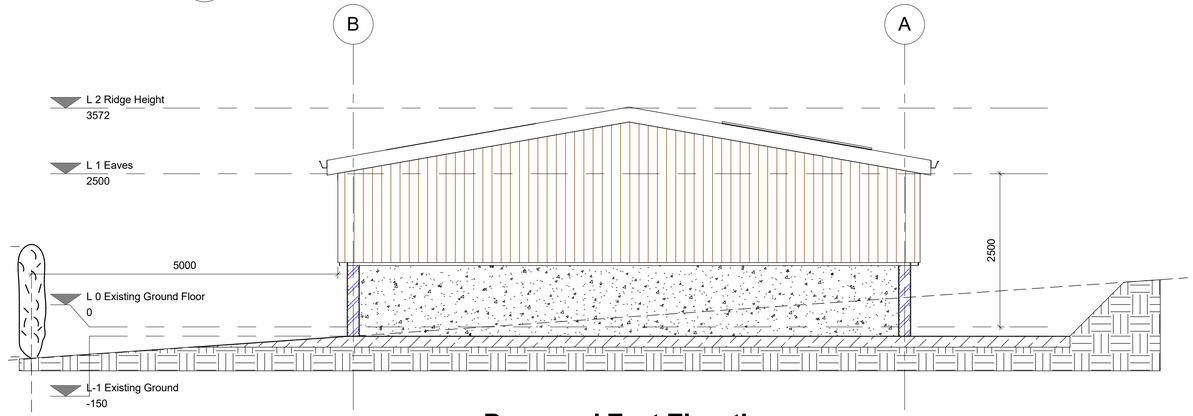

3 Proposed East Elevation
1 : 50

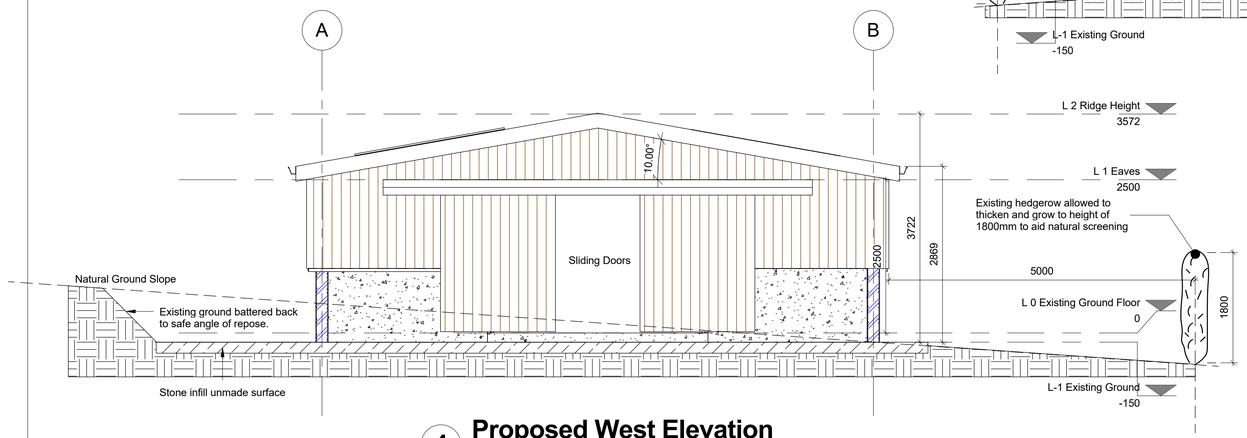

4 Proposed West Elevation
1 : 50

WARNING:- THIS MAY BE A REDUCED SIZE PRINT, CHECK SCALES BELOW.

SCALE: 1 to 50

0 2.5m 5m

Kirk Designs

Holly Berry House
Main Road,
Shavington,
Cheshire,
CW2 5DX

Tel; 01270 652436
Email graham@kirk-designs.co.uk

Do not scale from this drawing unless for planning purposes. Written dimensions only shall be taken from this drawing. All dimensions must be checked on site by the Contractor prior to the commencement of any fabrication or building works on site and where applicable, all dimensions and details are to be read in conjunction with any specialist consultants drawings and documentation; any disparity between drawings is to be brought to the attention of G. Kirkham prior to the commencement of any fabrication or building works. This drawing is the property of G. Kirkham and may not be reproduced without permission.

N.B.
The builder is responsible for the construction phasing and design of temporary works required, to ensure that the existing building remains stable, at all stages during construction.

Prior to commencing any work on site, the builder should obtain a plan from each utility company (water, gas, electricity, telecom etc.) indicating the location of any plant or apparatus they have in the vicinity.

All measurements shown in millimetres.

These drawings must be read in conjunction with the written specification document,and their use restricted until building control approval is granted.

Do not scale from these drawings unless for planning purposes.

No reproduction of these plans and related documentation is permitted without the written consent of the author and full payment has been received.
© Copyright Kirk Designs 2017

No.	Description	Date

Miss F Walker
Intakes Farm
Caverswall Common
Caverswall
Stoke-on-Trent
Staffordshire
ST11 9EX

Project Number 1702103

Date	Issue Date
Drawn by	G.K.
Checked	A.K.
Title	Proposed Elevations
A121-A1	Scale: As indicated