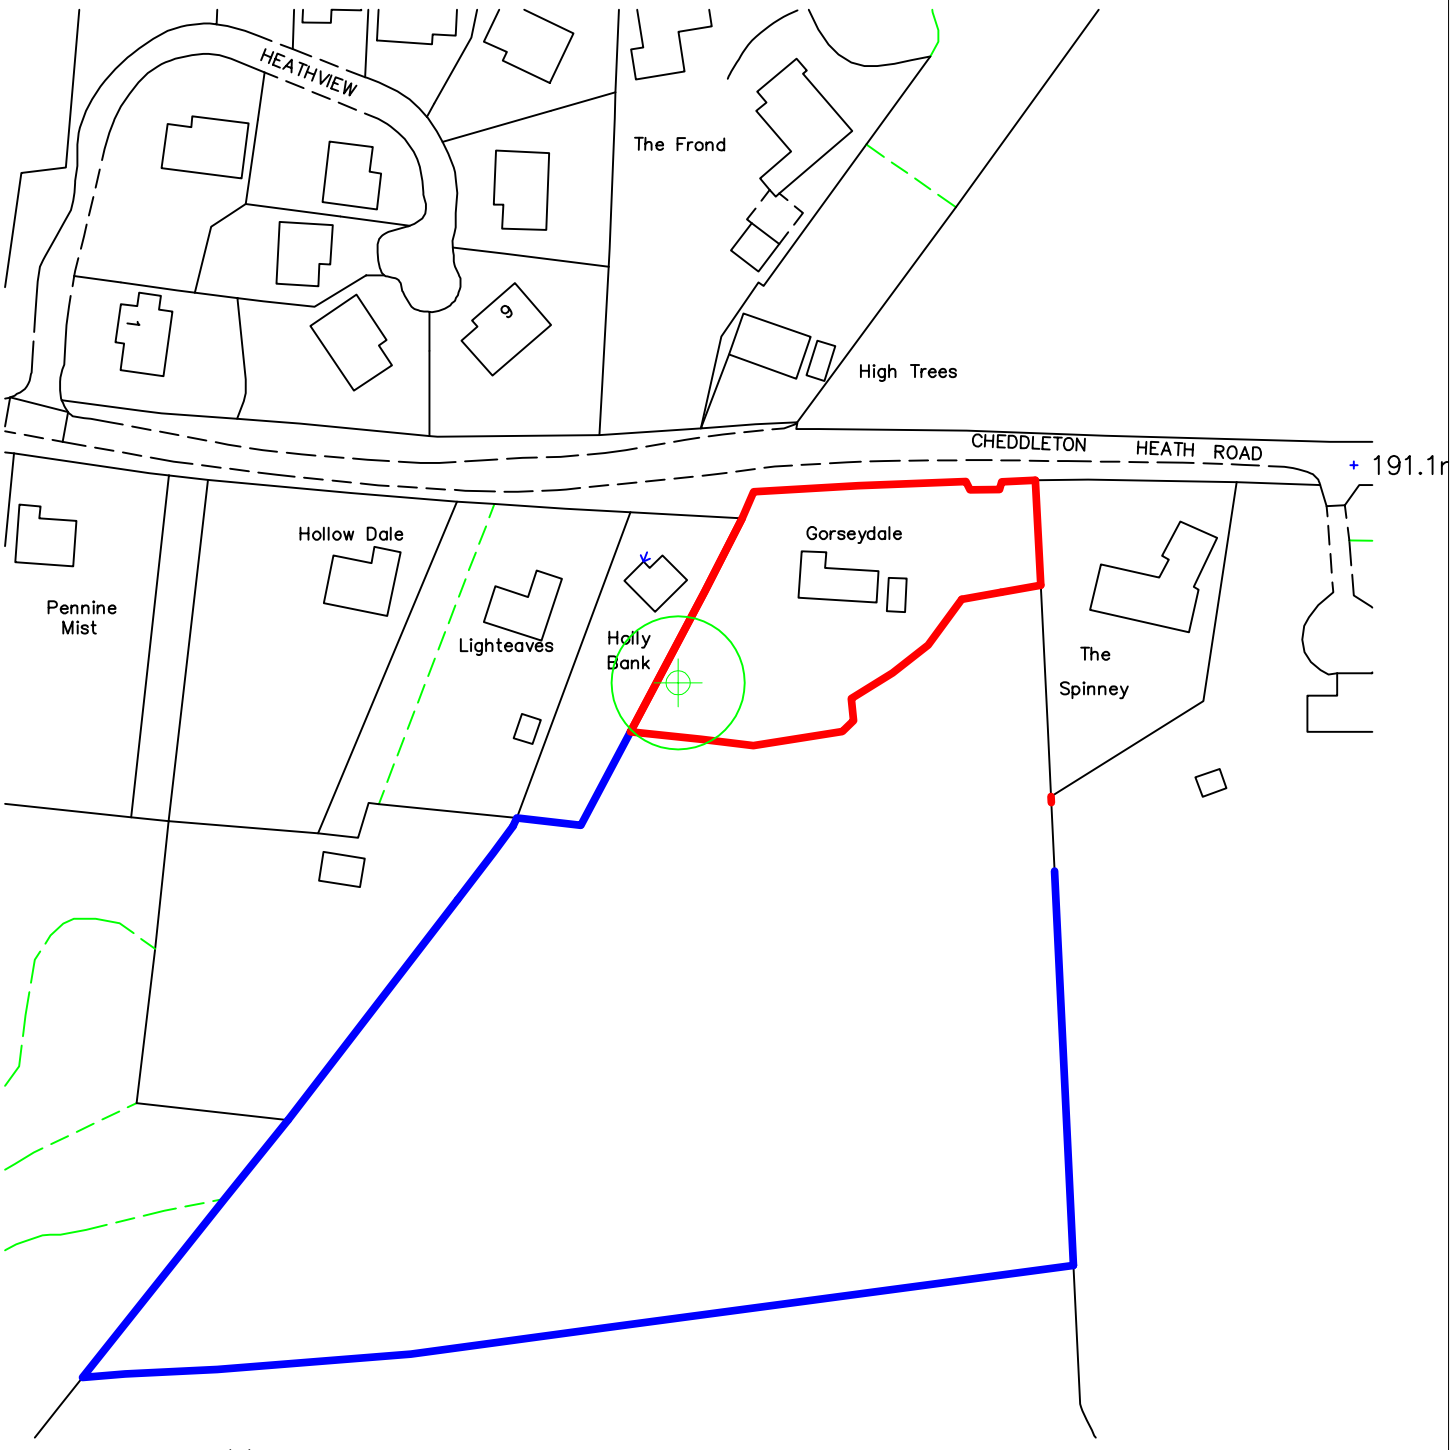


Ordnance Survey (c) Crown Copyright 2016. All rights reserved. Licence number 100022432

# GORSEYDALE, CHEDDLETON HEATH
# LOCATION PLAN & TREE LOCATION

**Drawing No. 644-1** **Scale - 1:1250** **Paper size: A4** **Date: 13 March 2017**

= APPROXIMATE POSITION OF TREE

N

KEN WAINMAN ASSOCIATES Ltd, 31A St. Edward Street, Leek, Staffs, ST13 5DN