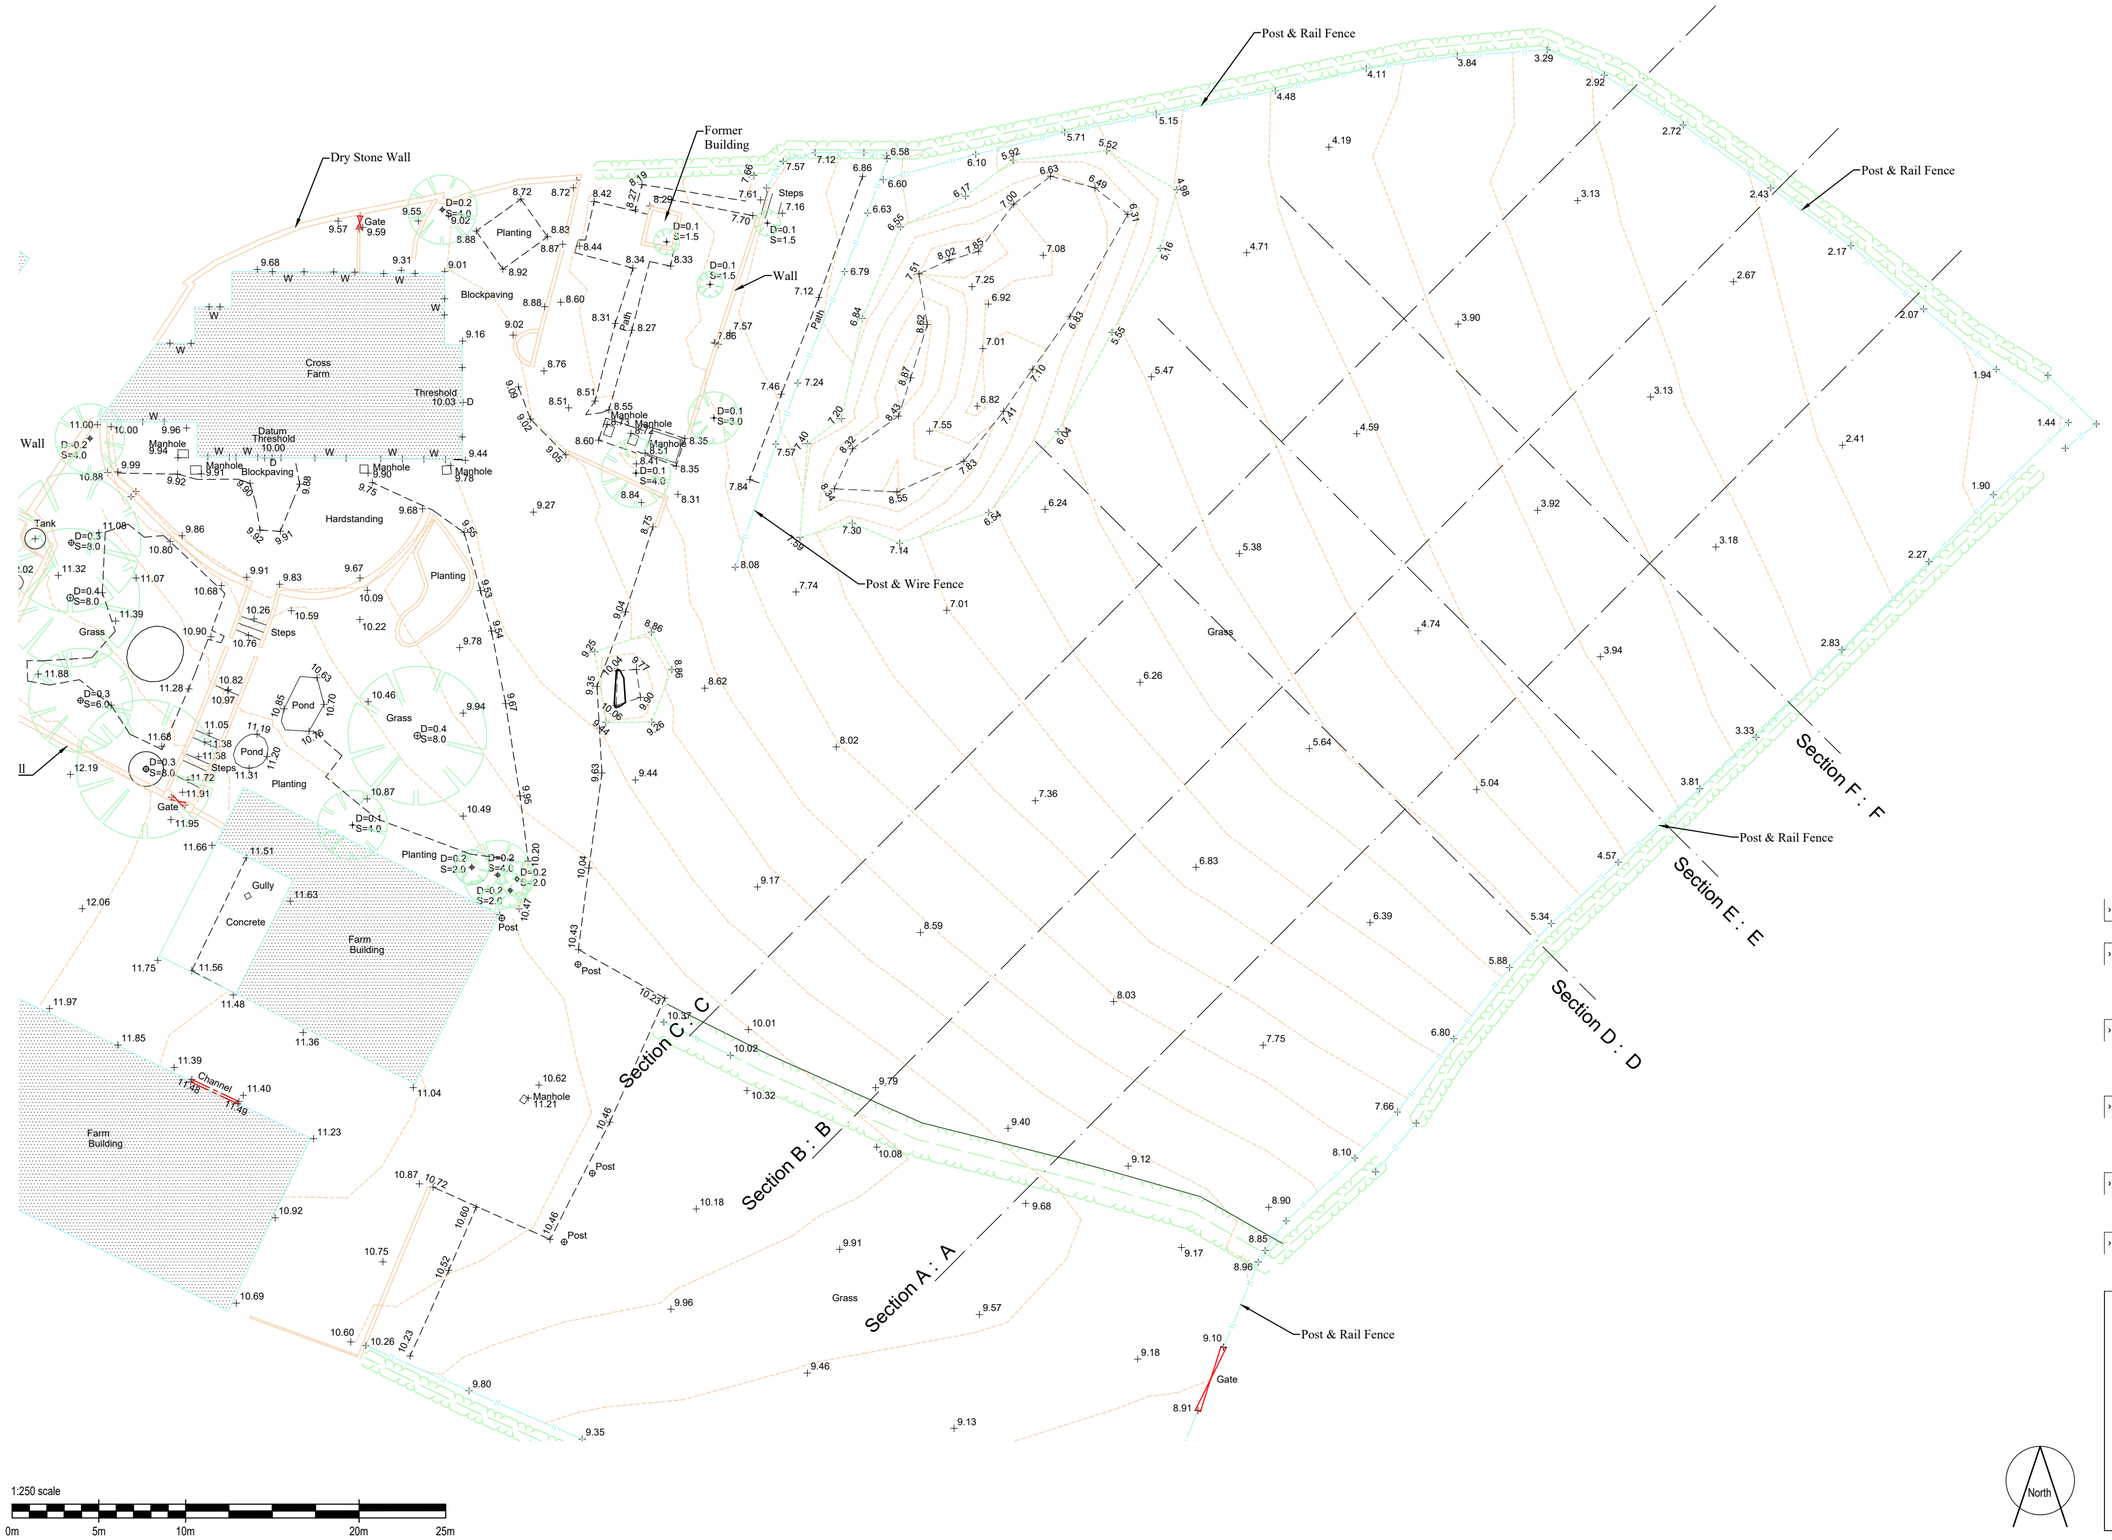


› IMPORTANT

› © This drawing is copyright and remains the property of this practice
All dimensions to be checked on site
› Positions of existing services to be confirmed prior to proceeding

REVISION STATUS

S Information issued for feasibilty or scheme design.
T Information issued for tender purposes only.
C Information issued for Construction.
NB: Only those drawings containing a C revision to be used for construction.

› NOTES

› REVISION	› DATE	› DESCRIPTION

› CLIENT
Miss J Earl

› PROJECT
Proposed Outdoor Arena and Horse Walker
Cross Farm, Hollington

› DRAWING TITLE
Existing Site Plan

› SCALE	› DATE	› DRAWN	› CHECKED
1:250 @ A2	March 17	MBT	RWM

› DRG NO.	› REVISION
2081_02	

EQUINE PLANNING SOLUTIONS
24 Winckley Sq
Preston
Lancashire
PR1 3JJ
t 01772 36 90 90
www.equineplanningsolutions.co.uk