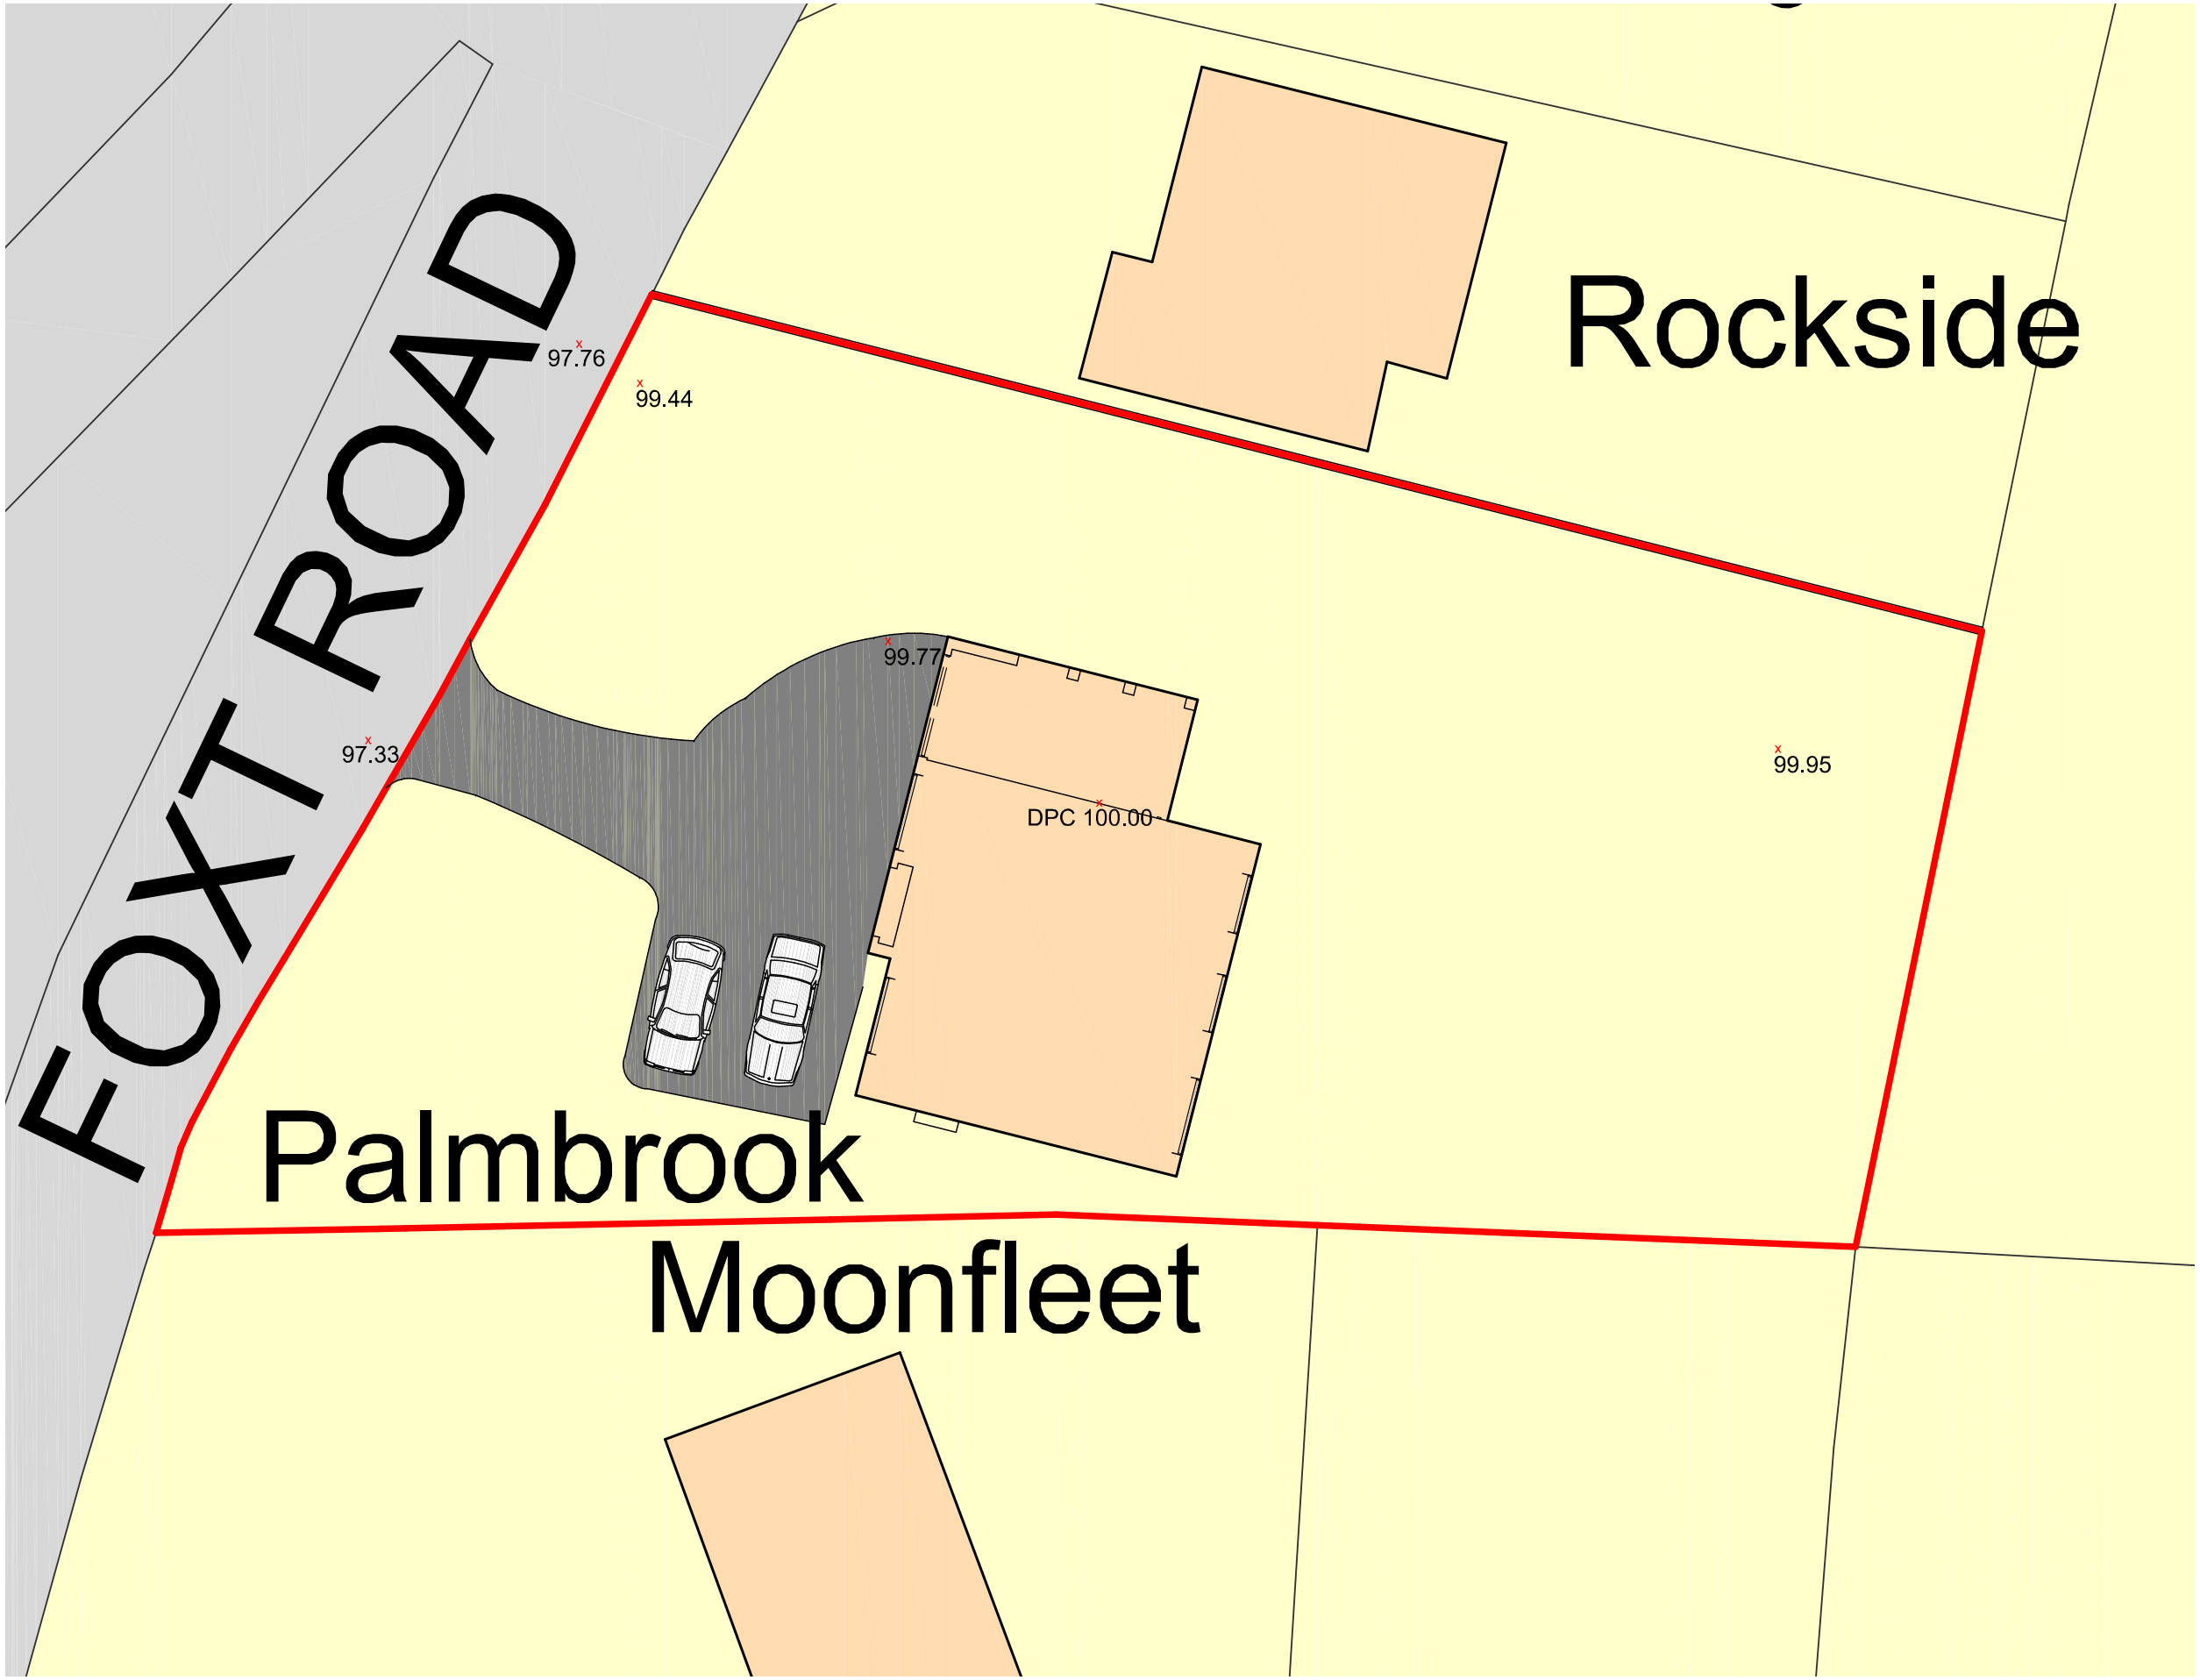


Site plan 1-200

N

DBD Architectural Consultancy Ltd ©2016

1. Copyright is vested with DBD Architectural Consultancy Ltd.

2. All dimensions to be checked on site before proceeding.

3. Contractor to check/adjust dimensions of new work to suit existing conditions.
Do not assume existing structure or details are plumb, square or level.

4. Contractor must notify the architect of any discrepancies before proceeding.

5. All drawings to be read in conjunction with all other consultants drawings and specs.

Rev	Date	Description
B	08.03.17	Minor Amendments
A	06.01.17	Level Survey

DBD Architectural Consultancy

DBD Architectural Consultancy Ltd
50 Broad Street, Leek,
Staffordshire, ST13 5NS
01538 383118
mail@dbdconsultants.co.uk
www.dbdconsultants.co.uk

Land adjacent to Palmbrook
FOXT, Stoke on Trent
ST10 2HN
Client

Proposed detached dwelling in garden curtilage
Project

Title
Site plan as existing

Stage: Planning

Size:	Date:	Job No:
A3	06.01.17	1663-100
Scale: 1:200		

Drawing Number: PL 02B