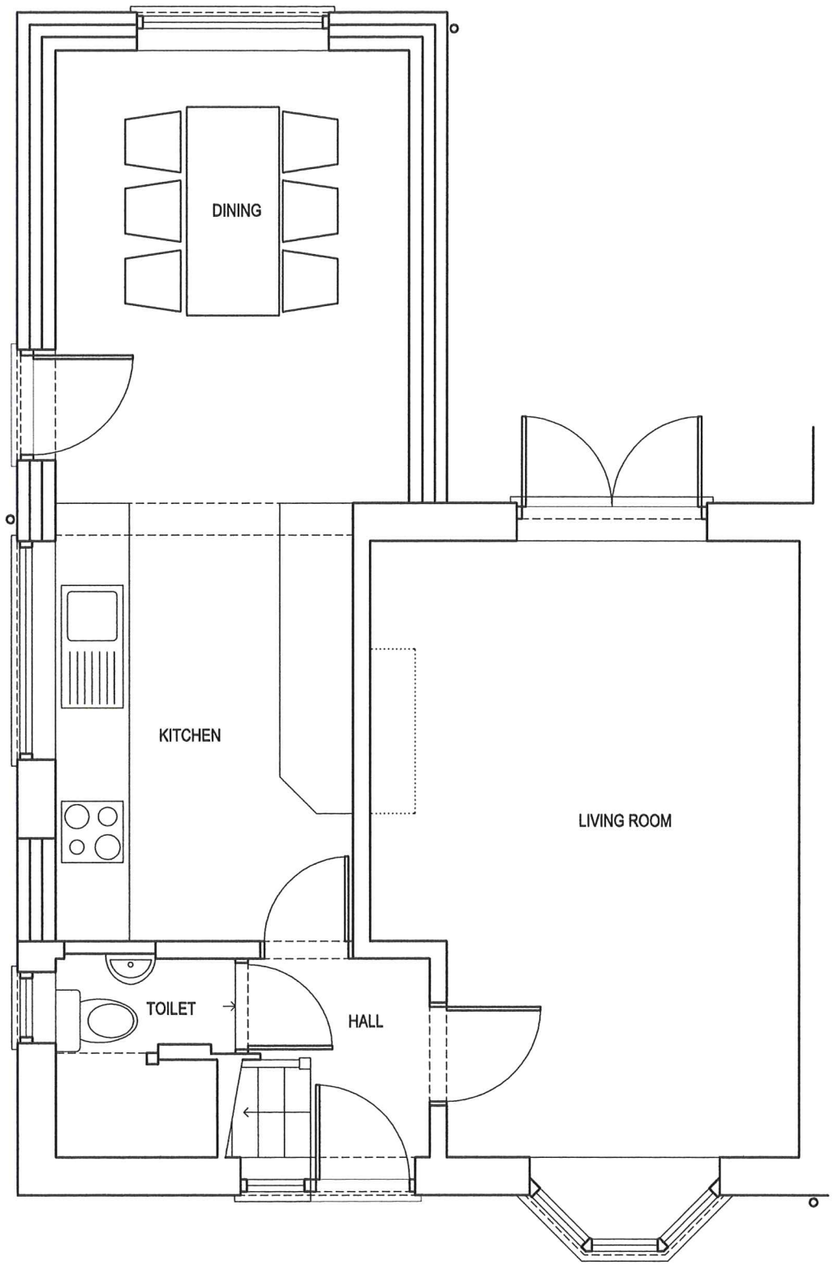

GROUND FLOOR PLAN 1:50

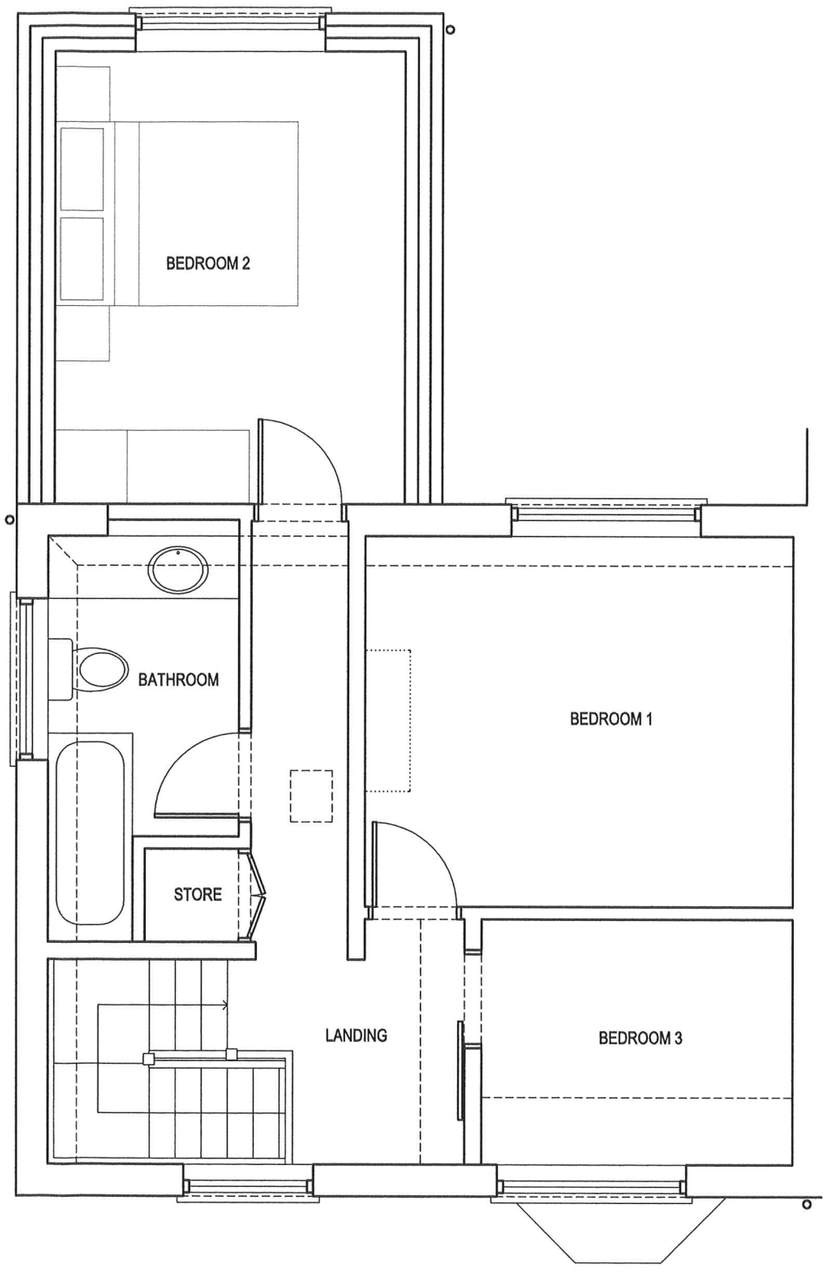

FIRST FLOOR PLAN 1:50

SCALE
0 1m 5m

09/0120/FUL 14 DEC 2009

NOTES:

DO NOT SCALE FROM DRAWINGS. CHECK DIMENSIONS ON SITE.

REV.	DESCRIPTION	DATE	INT.

PROJECT: 21 OAKAMOOR ROAD, CHEADLE, ST10 1BS - EXTENSION

CLIENT: MR. J. WENTWORTH & MS. S. HENSHALL, BIRCHLEIGH, WHISTON BANK, ST10 2HH

TITLE: GROUND FLOOR PLAN AND FIRST FLOOR PLAN - PROPOSED

SCALE: 1:50 @A3 | DRAWN BY: DB

DATE: NOV 2009 | CHECKED BY:

DAVID BAILEY ARCHITECT LIMITED
Gillow Fold Farm, 26 Mow Lane,
Gillow Heath, Biddulph,
Staffordshire, ST8 6QQ
Tel: 01782 516355
Fax: 01782 516355
E-mail: davidbailey.architect@btinternet.com

JOB NUMBER: 00632 | DRAWING NUMBER: 4

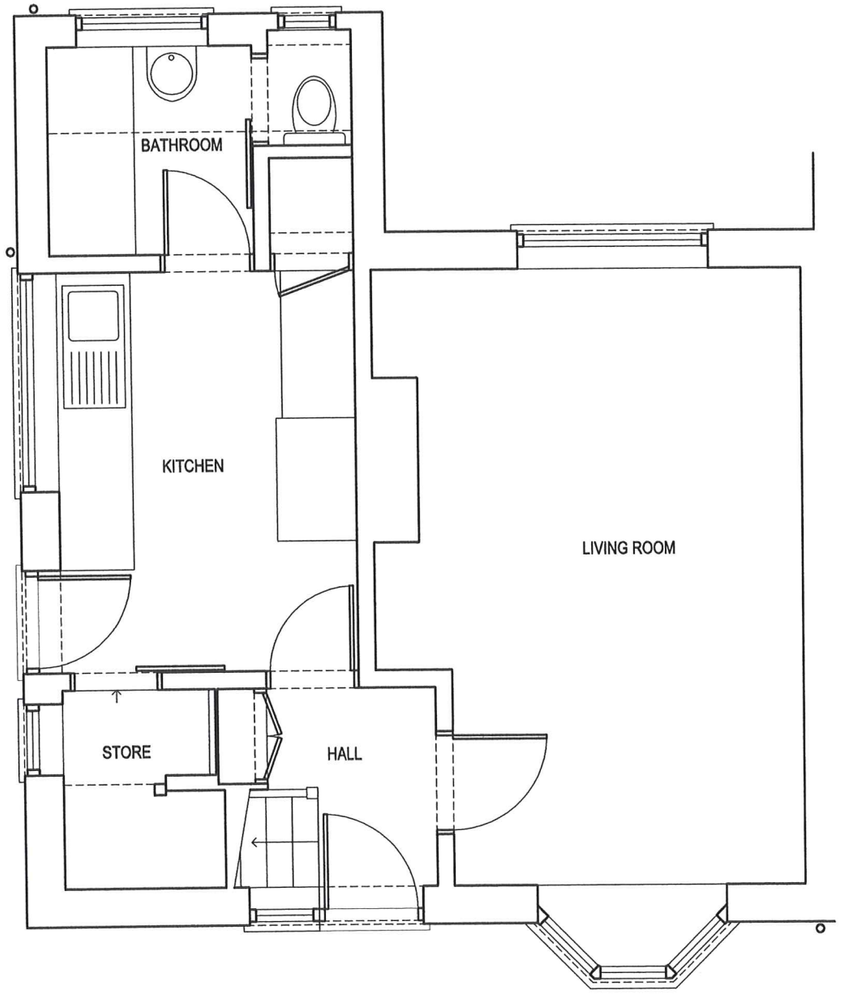

GROUND FLOOR PLAN 1:50

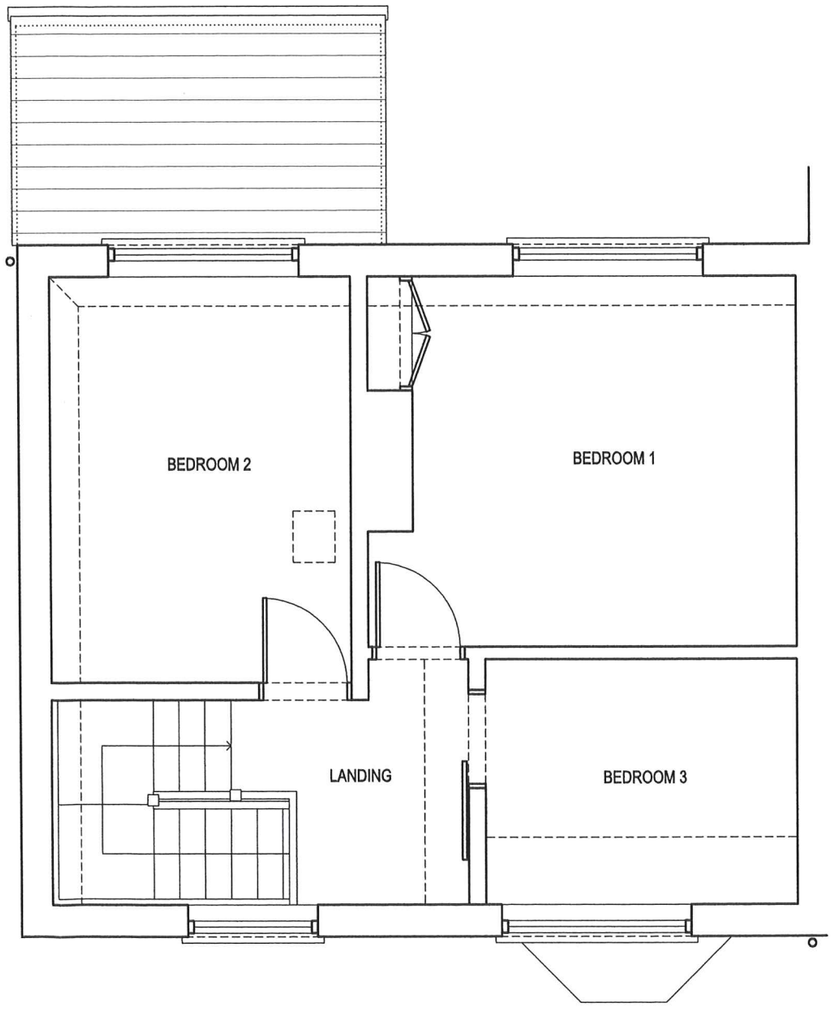

FIRST FLOOR PLAN 1:50



09/01202/FAM 14 DEC 2009 - SMB

NOTES:

DO NOT SCALE FROM DRAWINGS. CHECK DIMENSIONS ON SITE.

REV.	DESCRIPTION	DATE	INT.

PROJECT: 21 OAKAMOOR ROAD, CHEADLE, ST10 1BS - EXTENSION

CLIENT: MR. J. WENTWORTH & MS. S. HENSHALL, BIRCHLEIGH, WHISTON BANK, ST10 2HH

TITLE: GROUND FLOOR PLAN AND FIRST FLOOR PLAN - EXISTING

SCALE: 1:50 @A3 | DRAWN BY: DB

DATE: NOV 2009 | CHECKED BY:

DAVID BAILEY ARCHITECT LIMITED
Gillow Fold Farm, 26 Mow Lane,
Gillow Heath, Biddulph,
Staffordshire, ST8 6QQ
Tel: 01782 516355
Fax: 01782 516355
E-mail: davidbailey.architect@btinternet.com

JOB NUMBER: 00632 | DRAWING NUMBER: 1