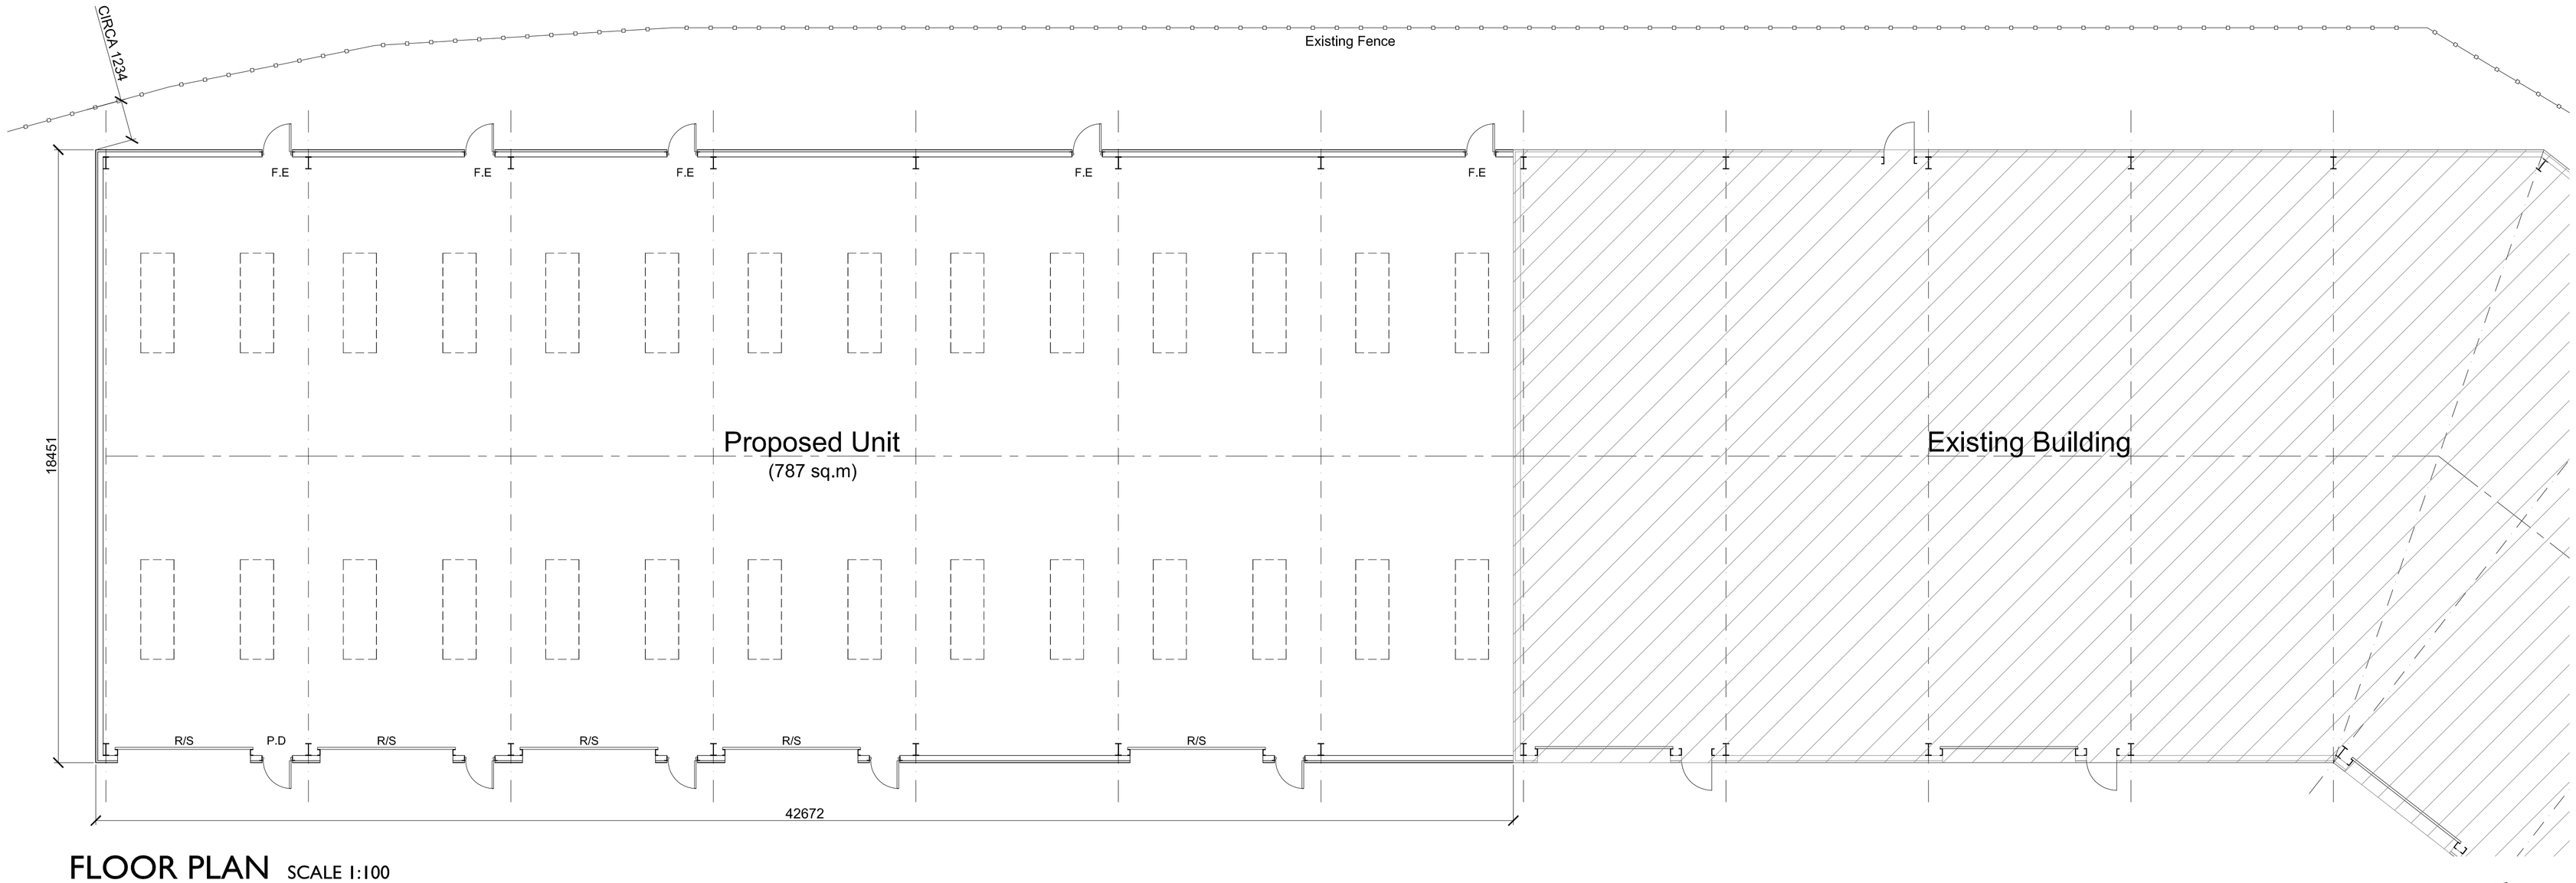

FLOOR PLAN SCALE 1:100

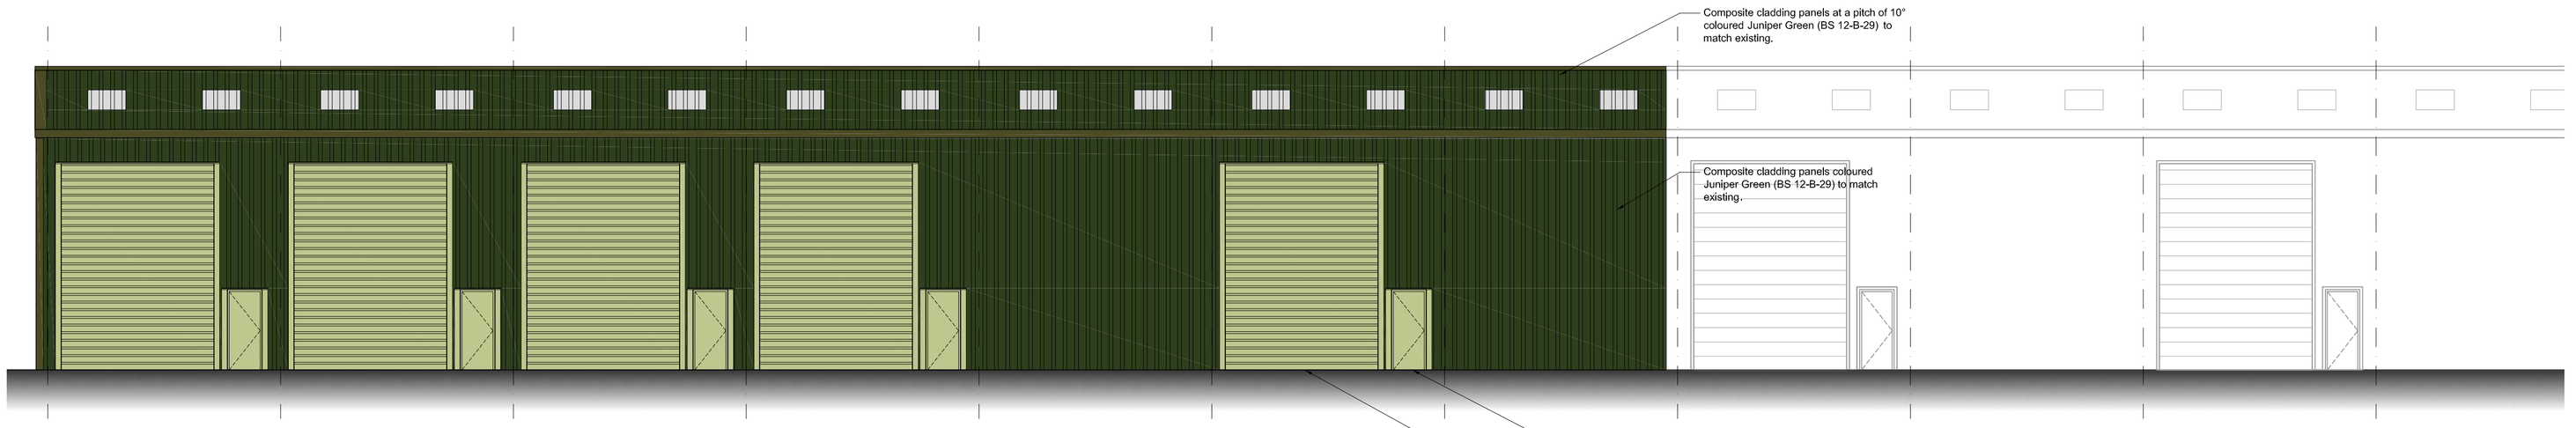

SOUTH ELEVATION SCALE 1:100

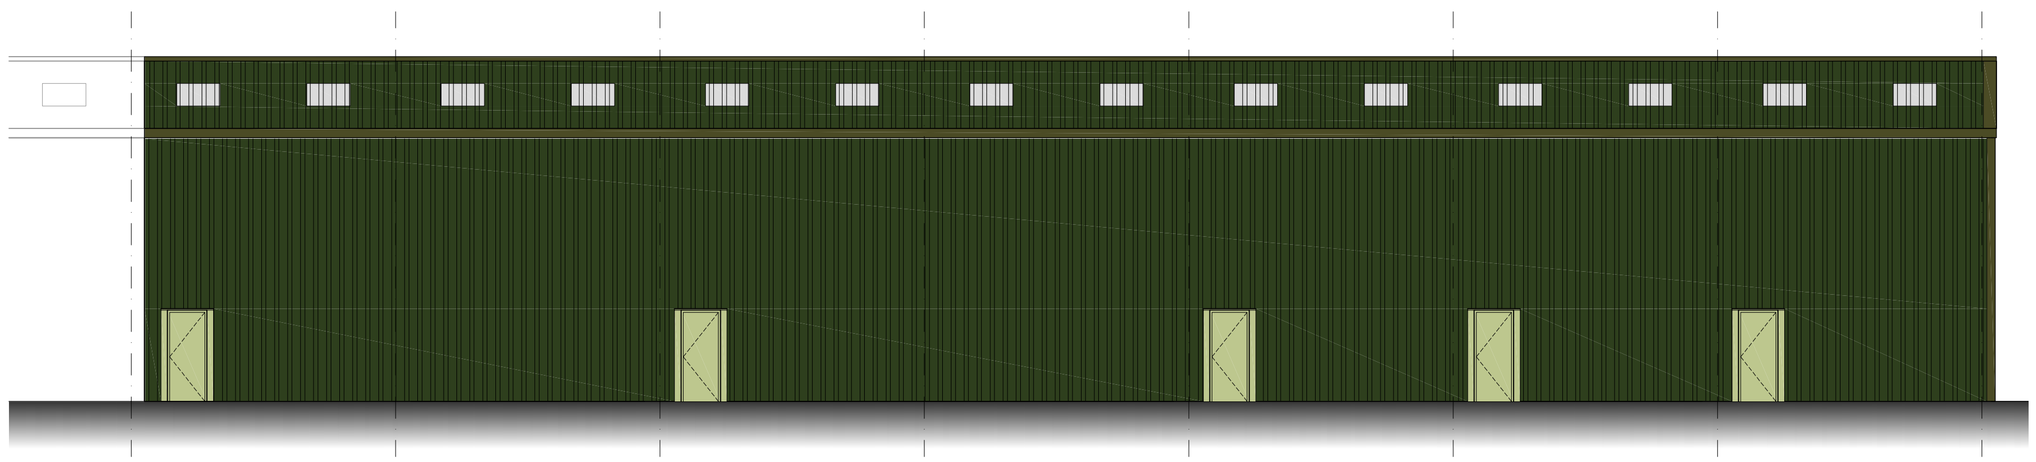

NORTH ELEVATION SCALE 1:100

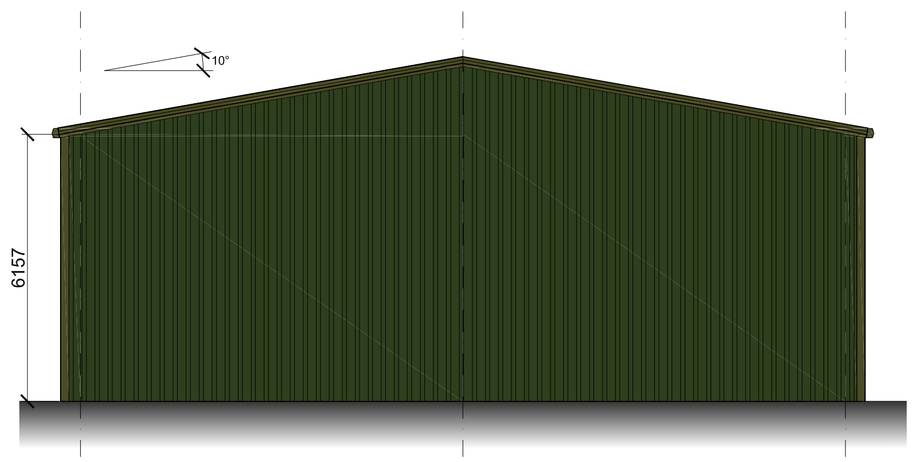

WEST ELEVATION SCALE 1:100



Rev	Date	Description
A	10/03/17	Additional personnel and roller shutter doors added

M J BARRETT
CONSTRUCTIONS
Brookside Business Park
Brookside Road
Uttoxeter Staffs.
ST14 8AT
tel 01889 564253 fax 01889 564210

Client
H. Tideswells & Sons Ltd

Project
Proposed Extension to Industrial Building at
New Haden Industrial Estate
Draycott Cross Road
Cheadle
ST10 2NP

Title
Scheme As Proposed

Drawn	Date
SG	March 2015
Checked	Scale
.	1:100 @A1

Status
Planning

Drg No.	Rev
3692-01	A

This drawing is Copyright. It is sent to you in confidence. It must not be copied or disclosed to third parties without our written permission. It remains our property and must be returned on request.