

SOUTH WEST ELEVATION

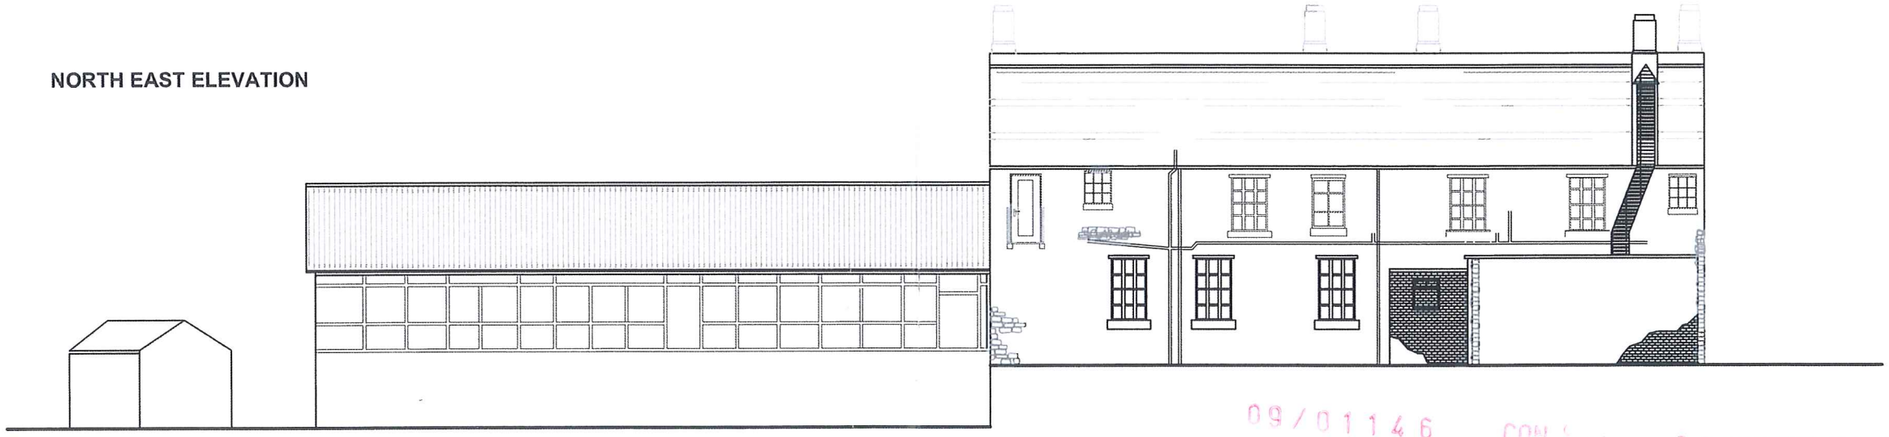

NORTH EAST ELEVATION

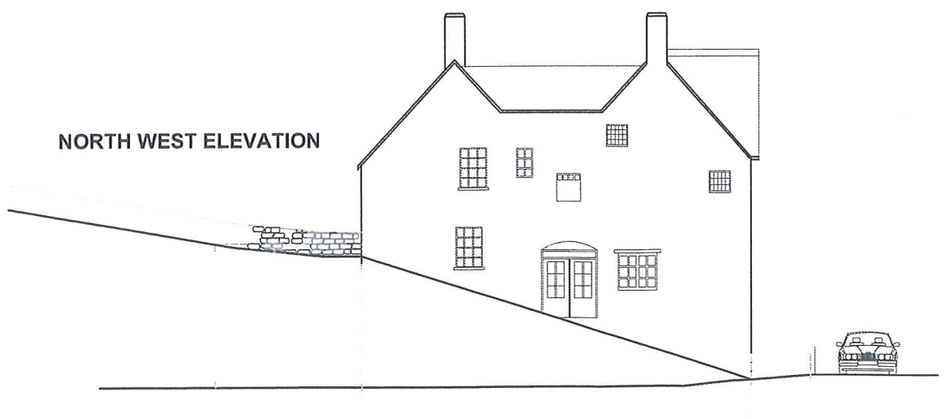

NORTH WEST ELEVATION



SOUTH EAST ELEVATION

09/01146 CON SEN 25

09/01139 FUL 25 NOV

Emery Planning Partnership

4 South Park Court
Hobson Street
Macclesfield
Cheshire SK11 8BS

T:01625 433881
F: 01625 511457
E: info@epp-planning.com
W: www.epp-planning.co.uk

Site Address

THE LORD SHREWSBURY
NEW ROAD
ALTON
STAFFORDSHIRE

EXISTING ELEVATIONS

Date	Drawing Ref.
05-06-08	7728
Scale	Drawing No.
1:200@A3	3