

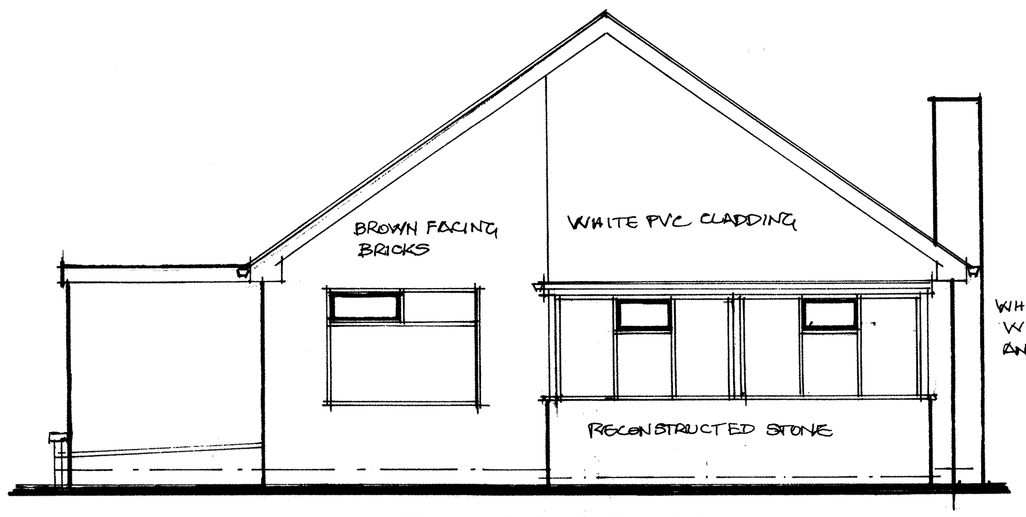



FRONT ELEVATION S.E.

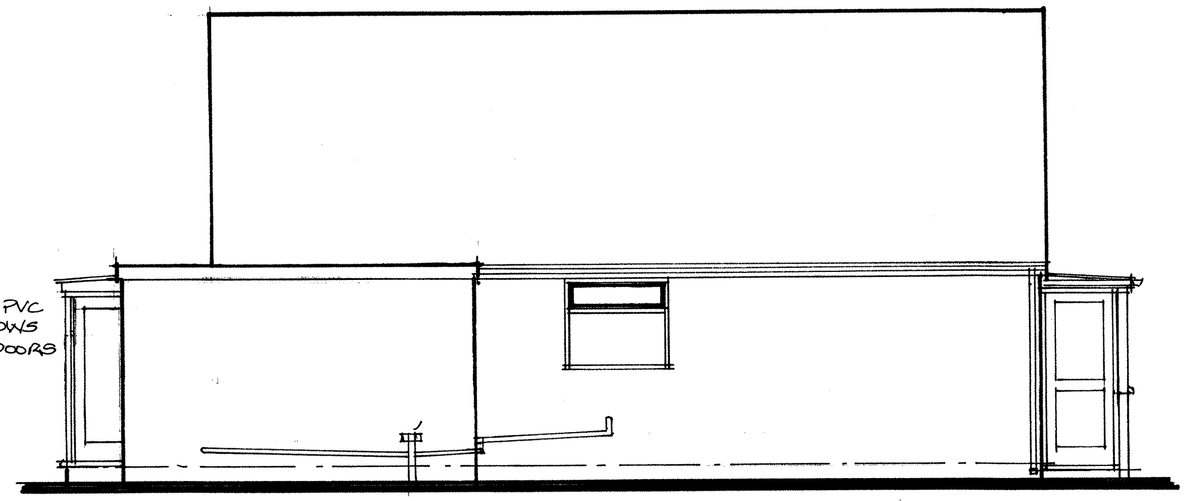


SIDE ELEVATION S.W.

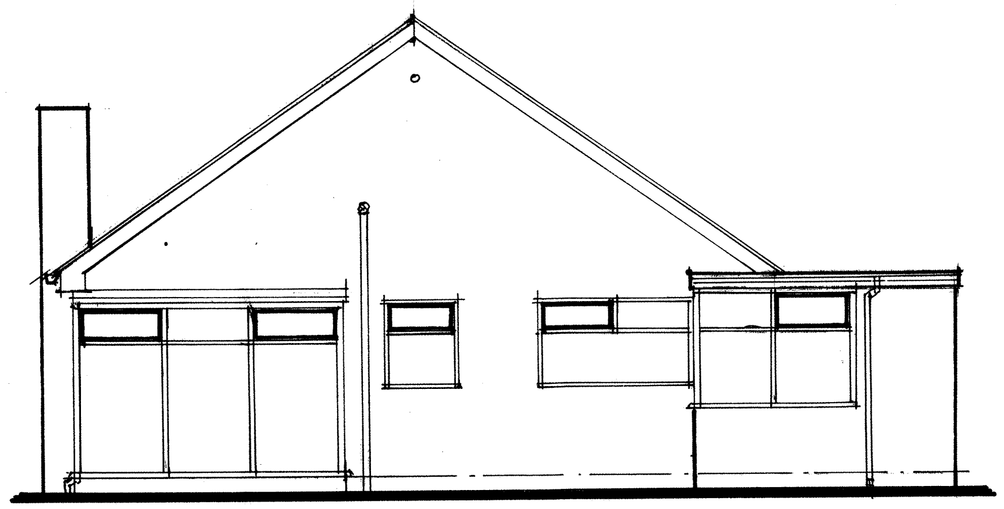


REAR ELEVATION N.W.

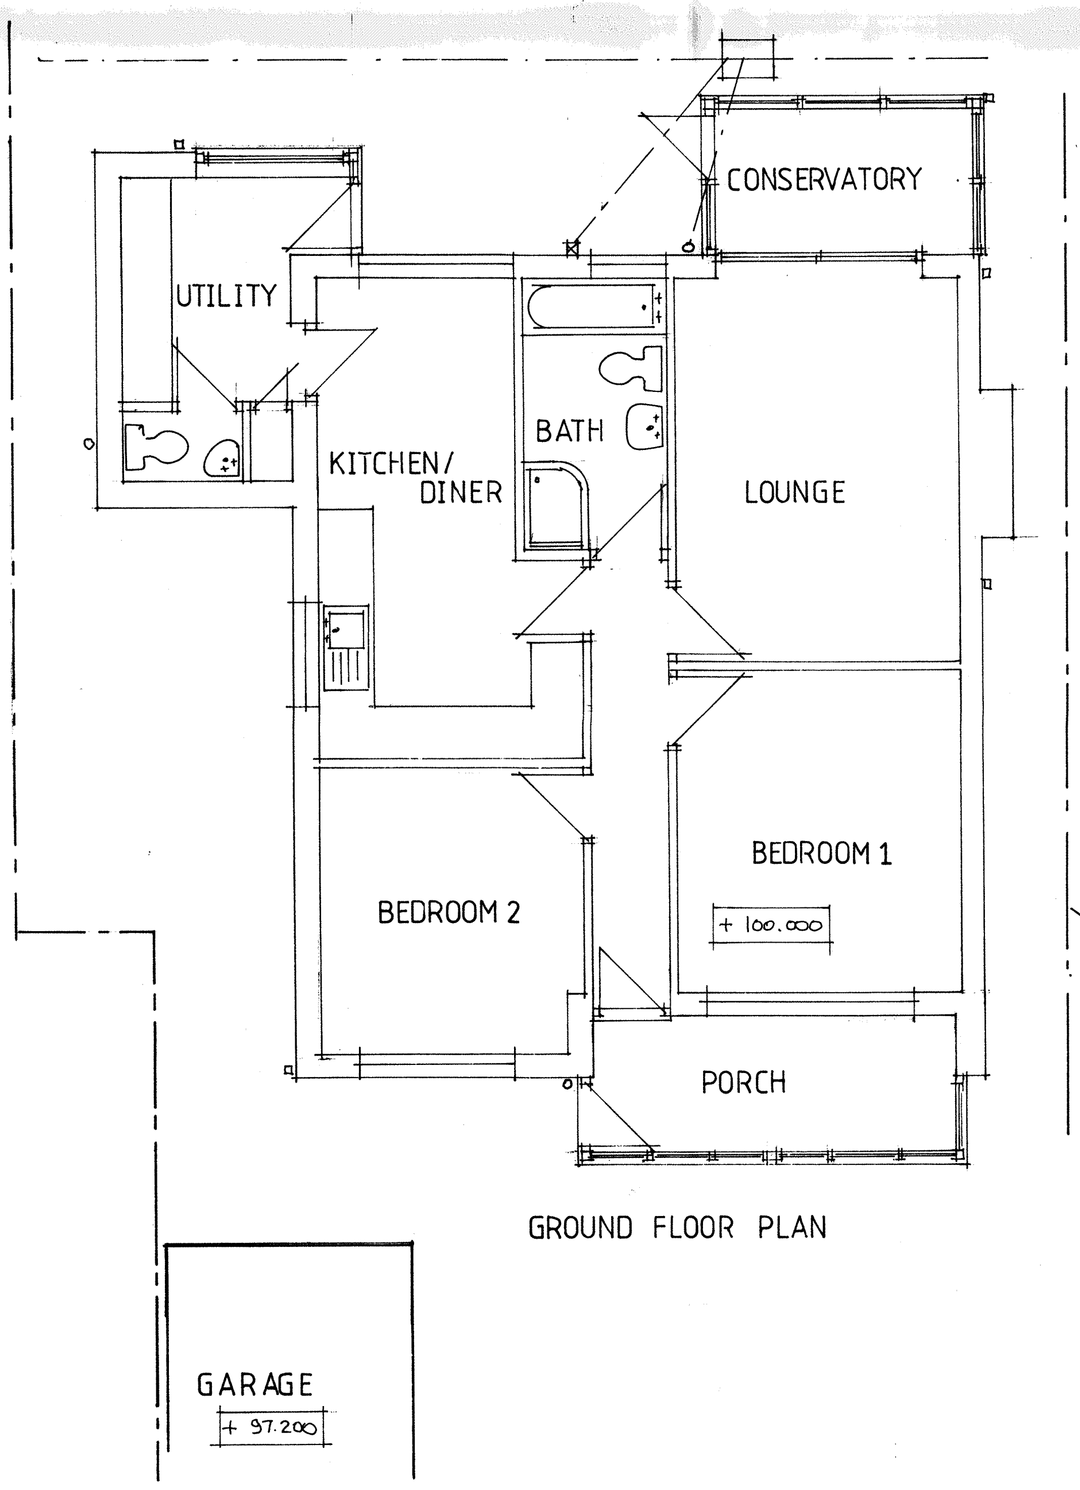

GROUND FLOOR PLAN

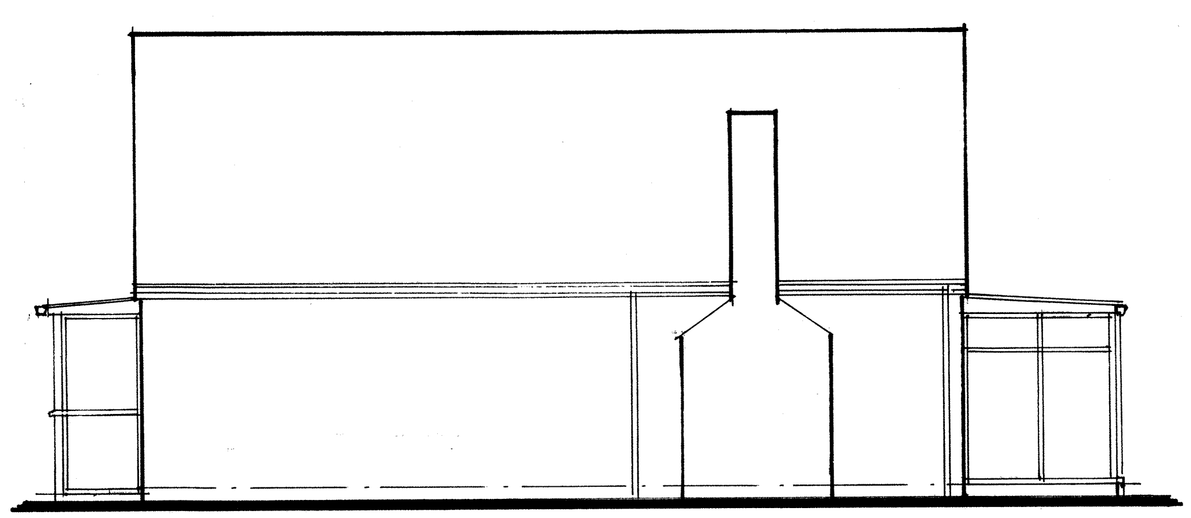

SIDE ELEVATION N.E.

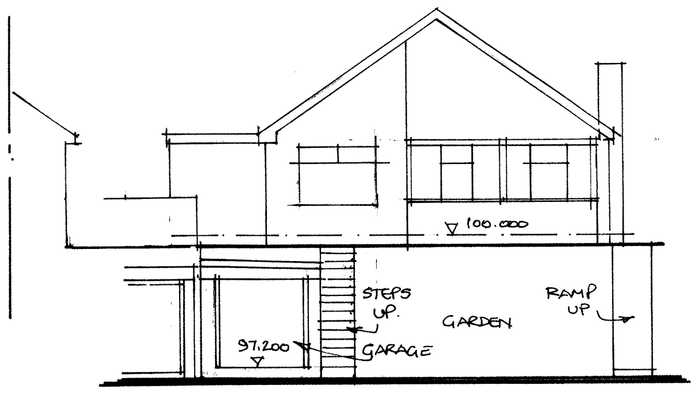

FRONT ELEVATION Full

TUDOR

BUILDING DESIGN AND SURVEYING SERVICES

36 LINNBURN ROAD

MEIR HAY

STOKE-ON-TRENT ST3 5RW

Project Description:

Single Storey Front Extension and Alterations at,
3 Moss Park Avenue, Werrington, Stoke-on-Trent. ST9. 0LS.

Client: Mr & Mrs A. Hancock

Date: 12/03/2017

Scale: 1-50 & 1-100

Drawing: Existing Plans and Elevations

DRWG. No. T - 44 - 001 **Revision**