moorland green (12B21) profiled metal sheet cladding.

concrete pc. panels to form lower walls.

'Sputnik' trap box

dark grey paint to steelwork

natural timber boarded door.

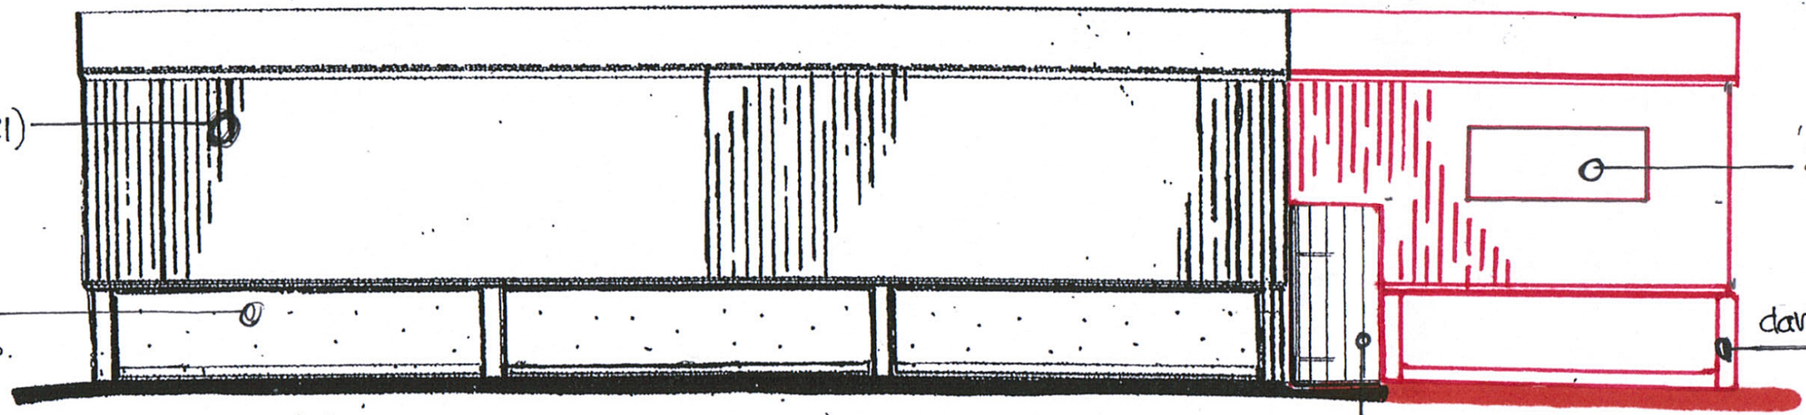

SOUTH ELEVATION

profiled metal insulated sheet cladding with 15 to 25% (as required) translucent panels.

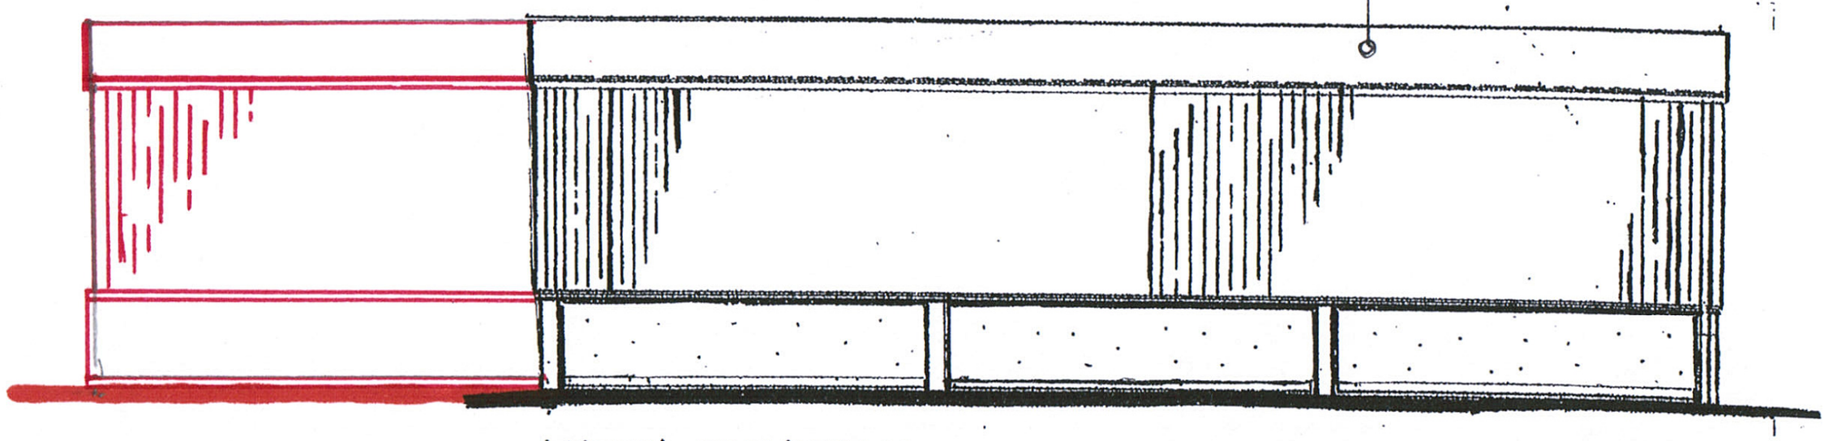

NORTH ELEVATION

