
GRID REF: AY 91

TRO : 53/16
Date: TBC

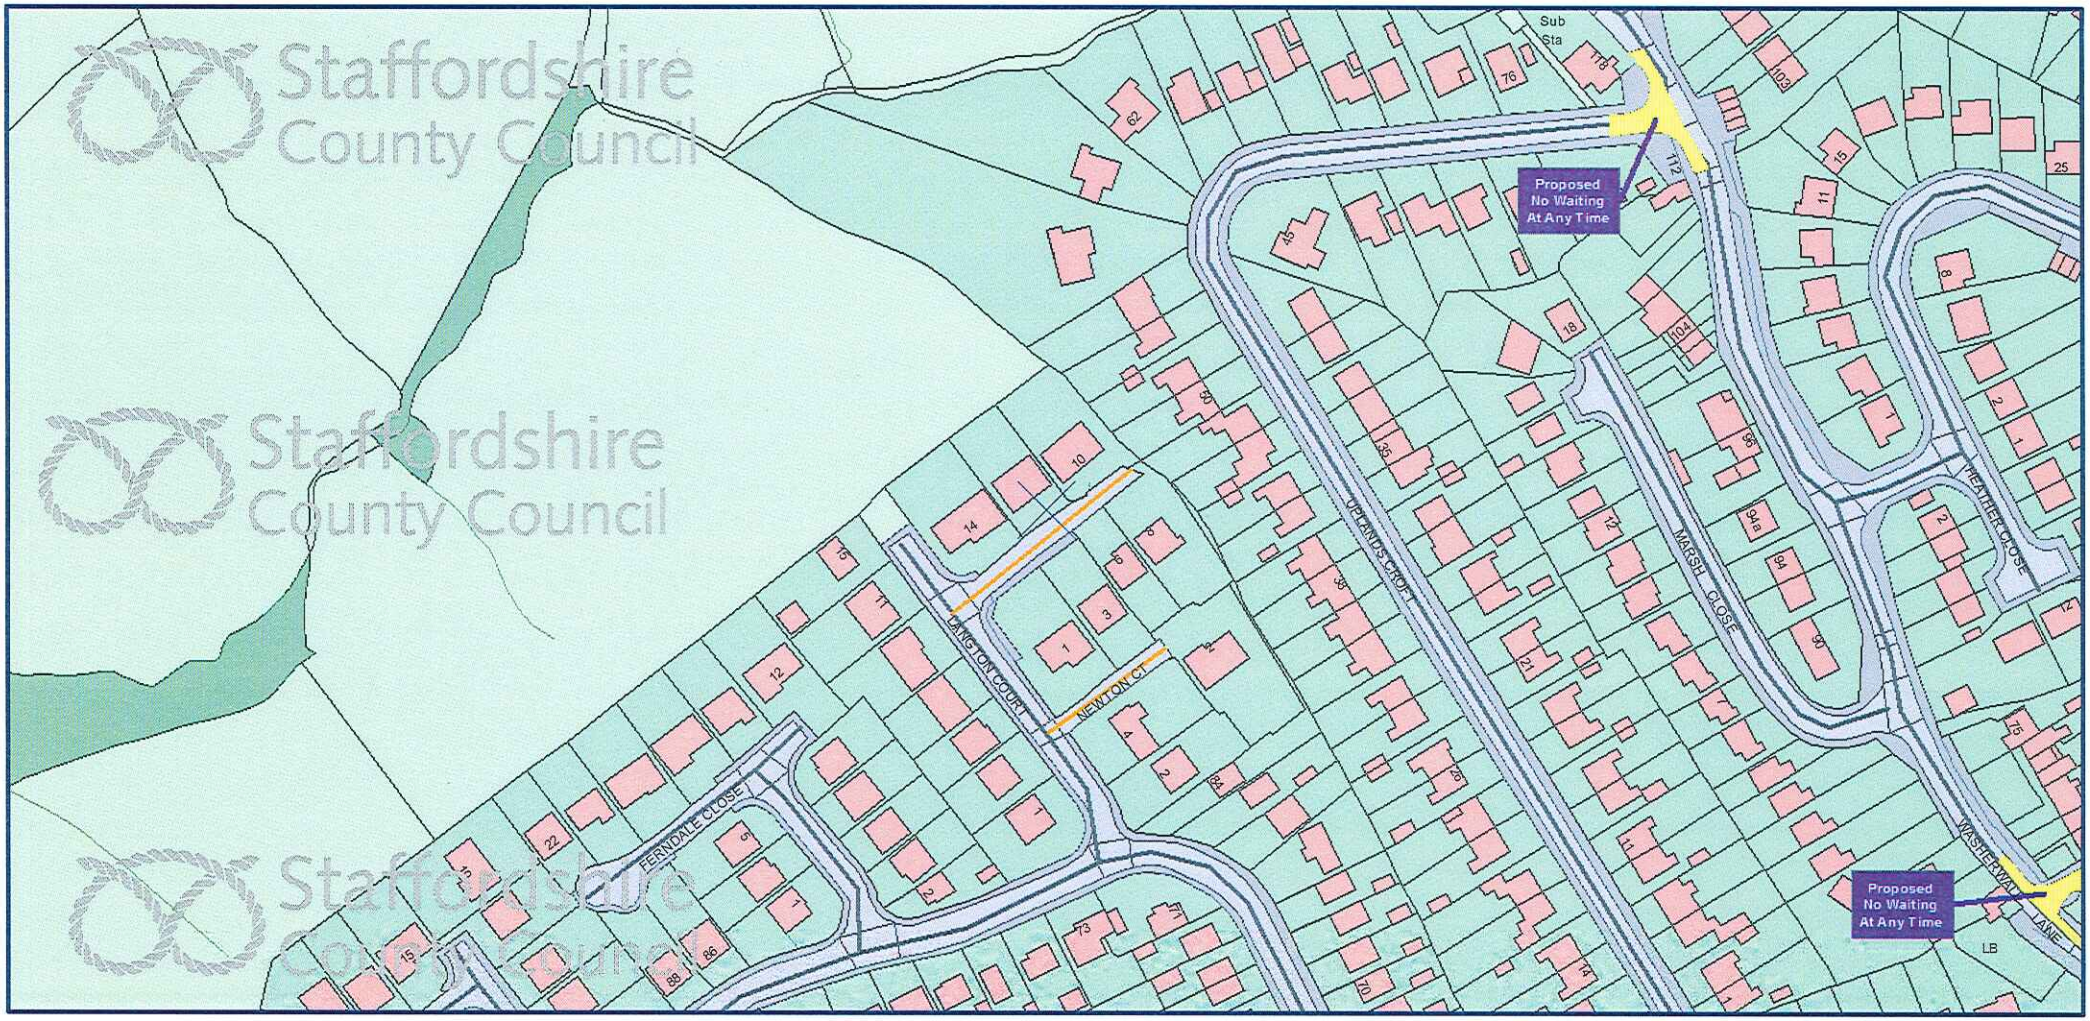

Staffordshire County Council

Staffordshire County Council (Staffordshire Moorlands) (Prohibition and Restriction of Waiting and Loading and Parking Places)

© Crown copyright and database rights 2016 Ordnance Survey
100019422

You are not permitted to copy, sub-license, distribute or sell any of this data to third parties in any form.

Highways and Built County
Staffordshire County Council
2 Staffordshire Place
Stafford
ST16 2DH

N

Scale - 1:1250

GRID REF: AZ 91

TRO: 53/16
Date: TBC



Staffordshire County Council

Staffordshire County Council (Staffordshire Moorlands) (Prohibition and Restriction of Waiting and Loading and Parking Places)

© Crown copyright and database rights 2016 Ordnance Survey 100019422

You are not permitted to copy, sub-license, distribute or sell any of this data to third parties in any form.


Highways and Built County
Staffordshire County Council
2 Staffordshire Place
Stafford
ST16 2DH

N

Scale - 1:1250

GRID REF: AZ 92

TRO: 53/16
Date: TBC

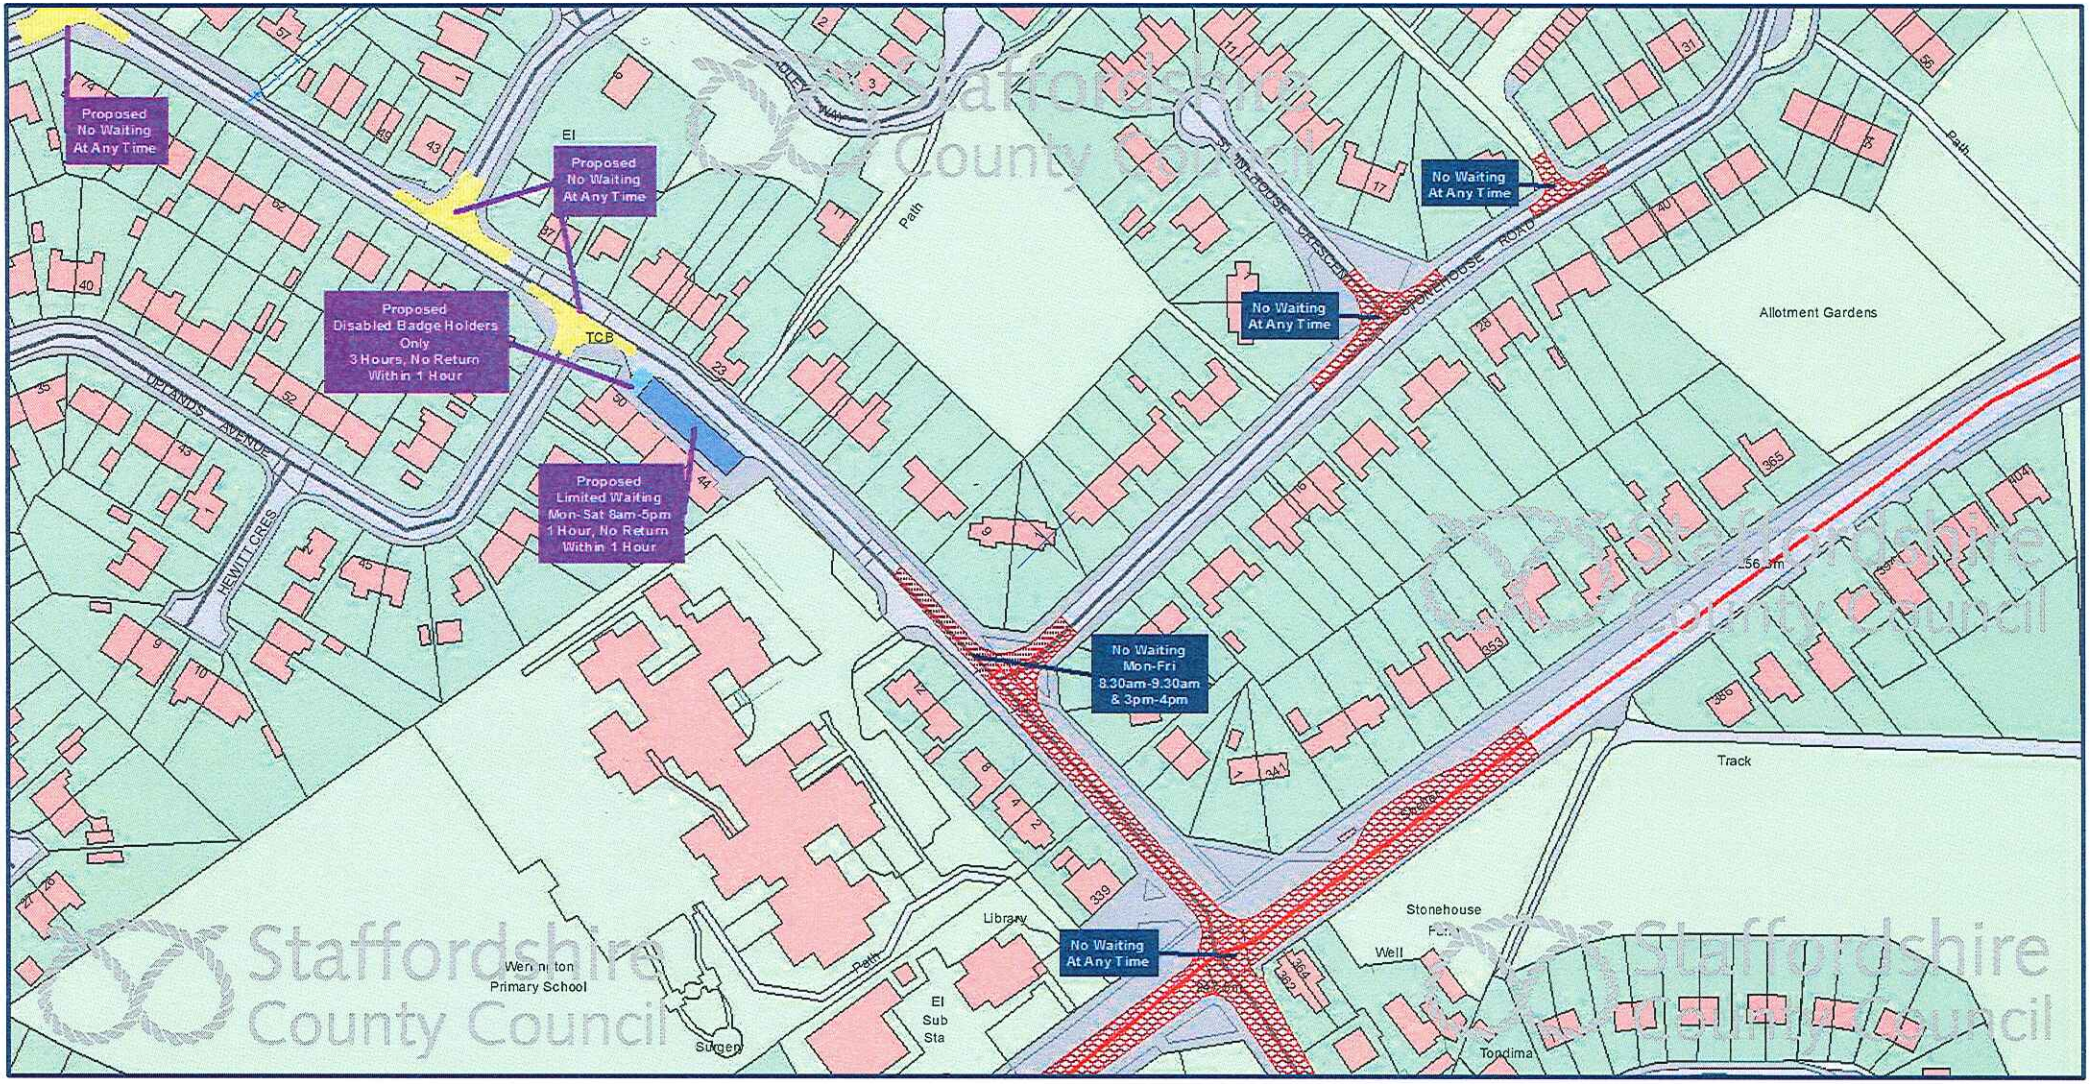

Staffordshire County Council (Staffordshire Moorlands) (Prohibition and Restriction of Waiting and Loading and Parking Places)

© Crown copyright and database rights 2016 Ordnance Survey
100019422

You are not permitted to copy, sub-license, distribute or sell any of this data to third parties in any form.

Highways and Built County
Staffordshire County Council
2 Staffordshire Place
Stafford
ST16 2DH

Scale - 1:1250

N