The existing underground storm water drainage system is to be extended as shown to accept new 110 dia RWP's and yard gullies from the proposed extension.

RWP

RWP

RWP

Proposed Building

Existing Building

RWP

RWP

RWP

YG

YG

YG

ADDITIONAL 11No. CAR PARK/SMALL VAN SPACES & 5No. LARGE VAN SPACES

SERVICE TURNING AREA 25 METRES

The existing yard and roof storm drainage as indicated thus. Storm drainage taken to existing soakaway at the North East of the site

orks

ack

EXISTING CAR, LGV & HGV PARKING IS AVAILABLE THROUGHOUT THE SITE

BLOCK PLAN SCALE 1:500

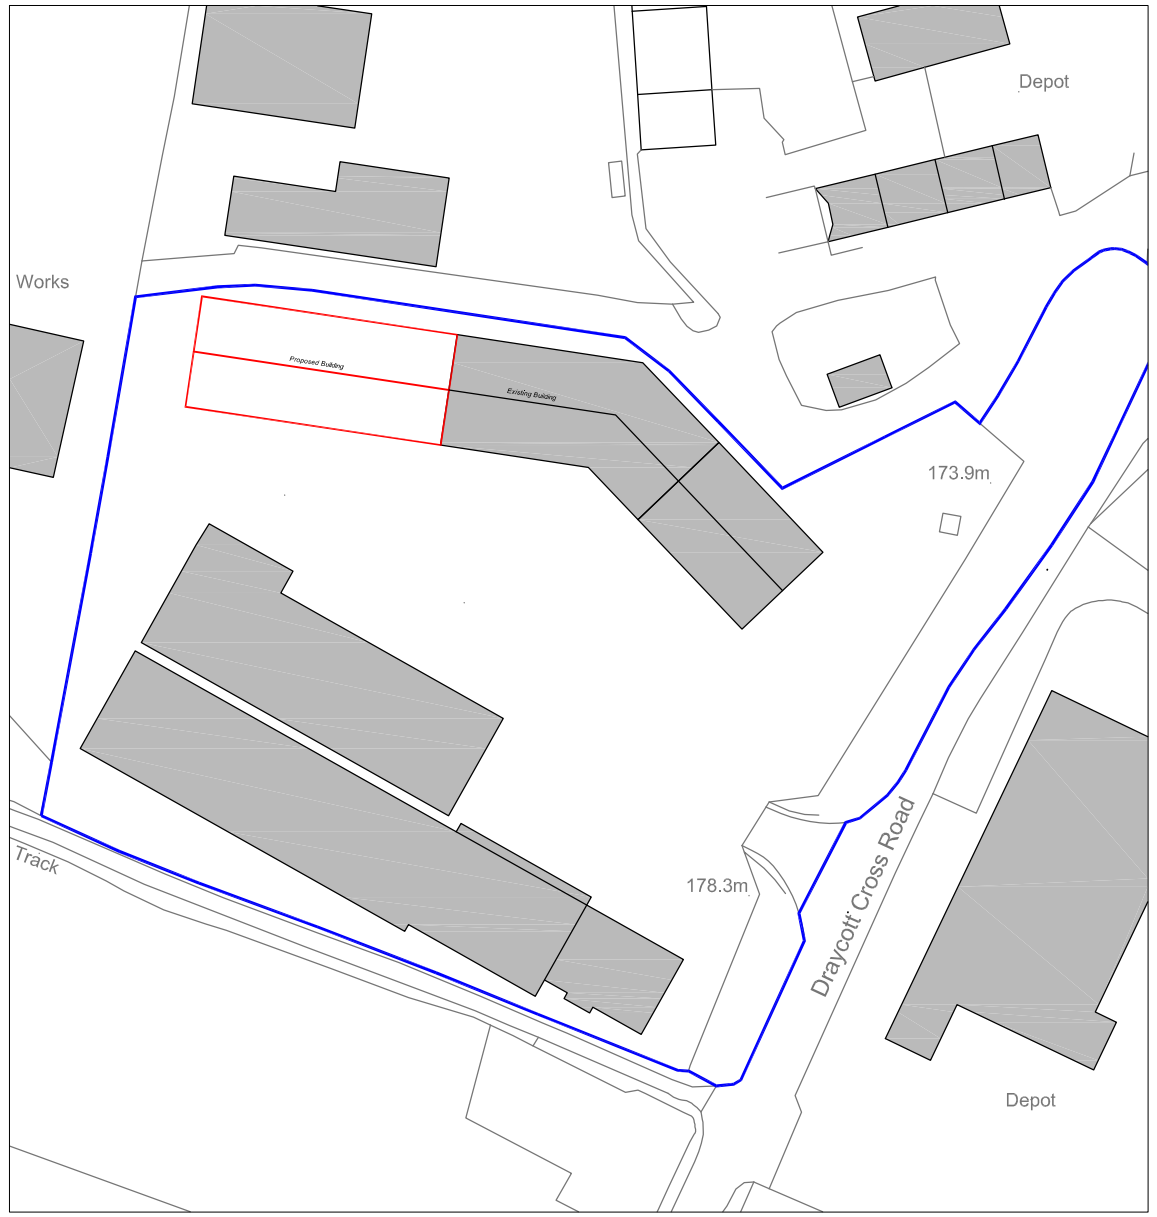

LOCATION PLAN SCALE 1:1250

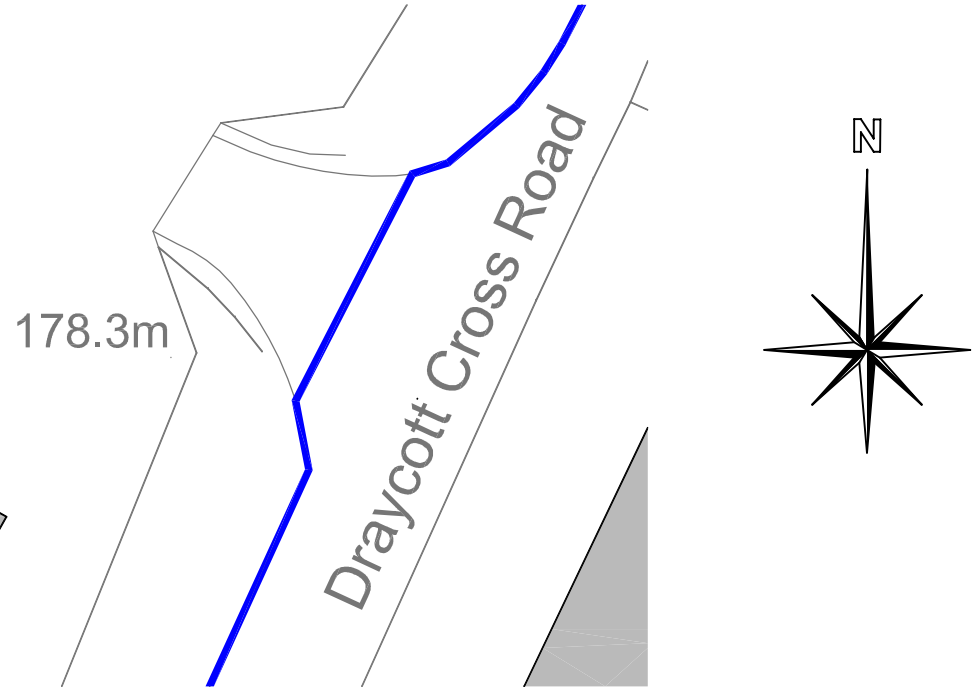

Rev	Date	Description
A	10/03/17	Proposed car parking and existing/proposed drainage added to block plan.

M J BARRETT
CONSTRUCTIONS
Brookside Business Park
Brookside Road
Uttoxeter Staffs.
ST14 8AT
tel 01889 564253 fax 01889 564210

Client
H Tideswell & Sons Ltd

Project
Proposed extension to existing industrial building @ H Tideswell & sons, New Haden Indusrial Estate, Cheadle, ST10 2NP.

Title
Block Plan & Location Plan

Drawn	Date
JWB	March 15
Checked	Scale
-	As Noted @ A3

Status
Planning

Drg No.	Rev
3692-02	A

DO NOT SCALE. IF IN DOUBT ASK

This drawing is Copyright. It is sent to you in confidence. It must not be copied or disclosed to third parties without our written permission. It remains our property and must be returned on request.