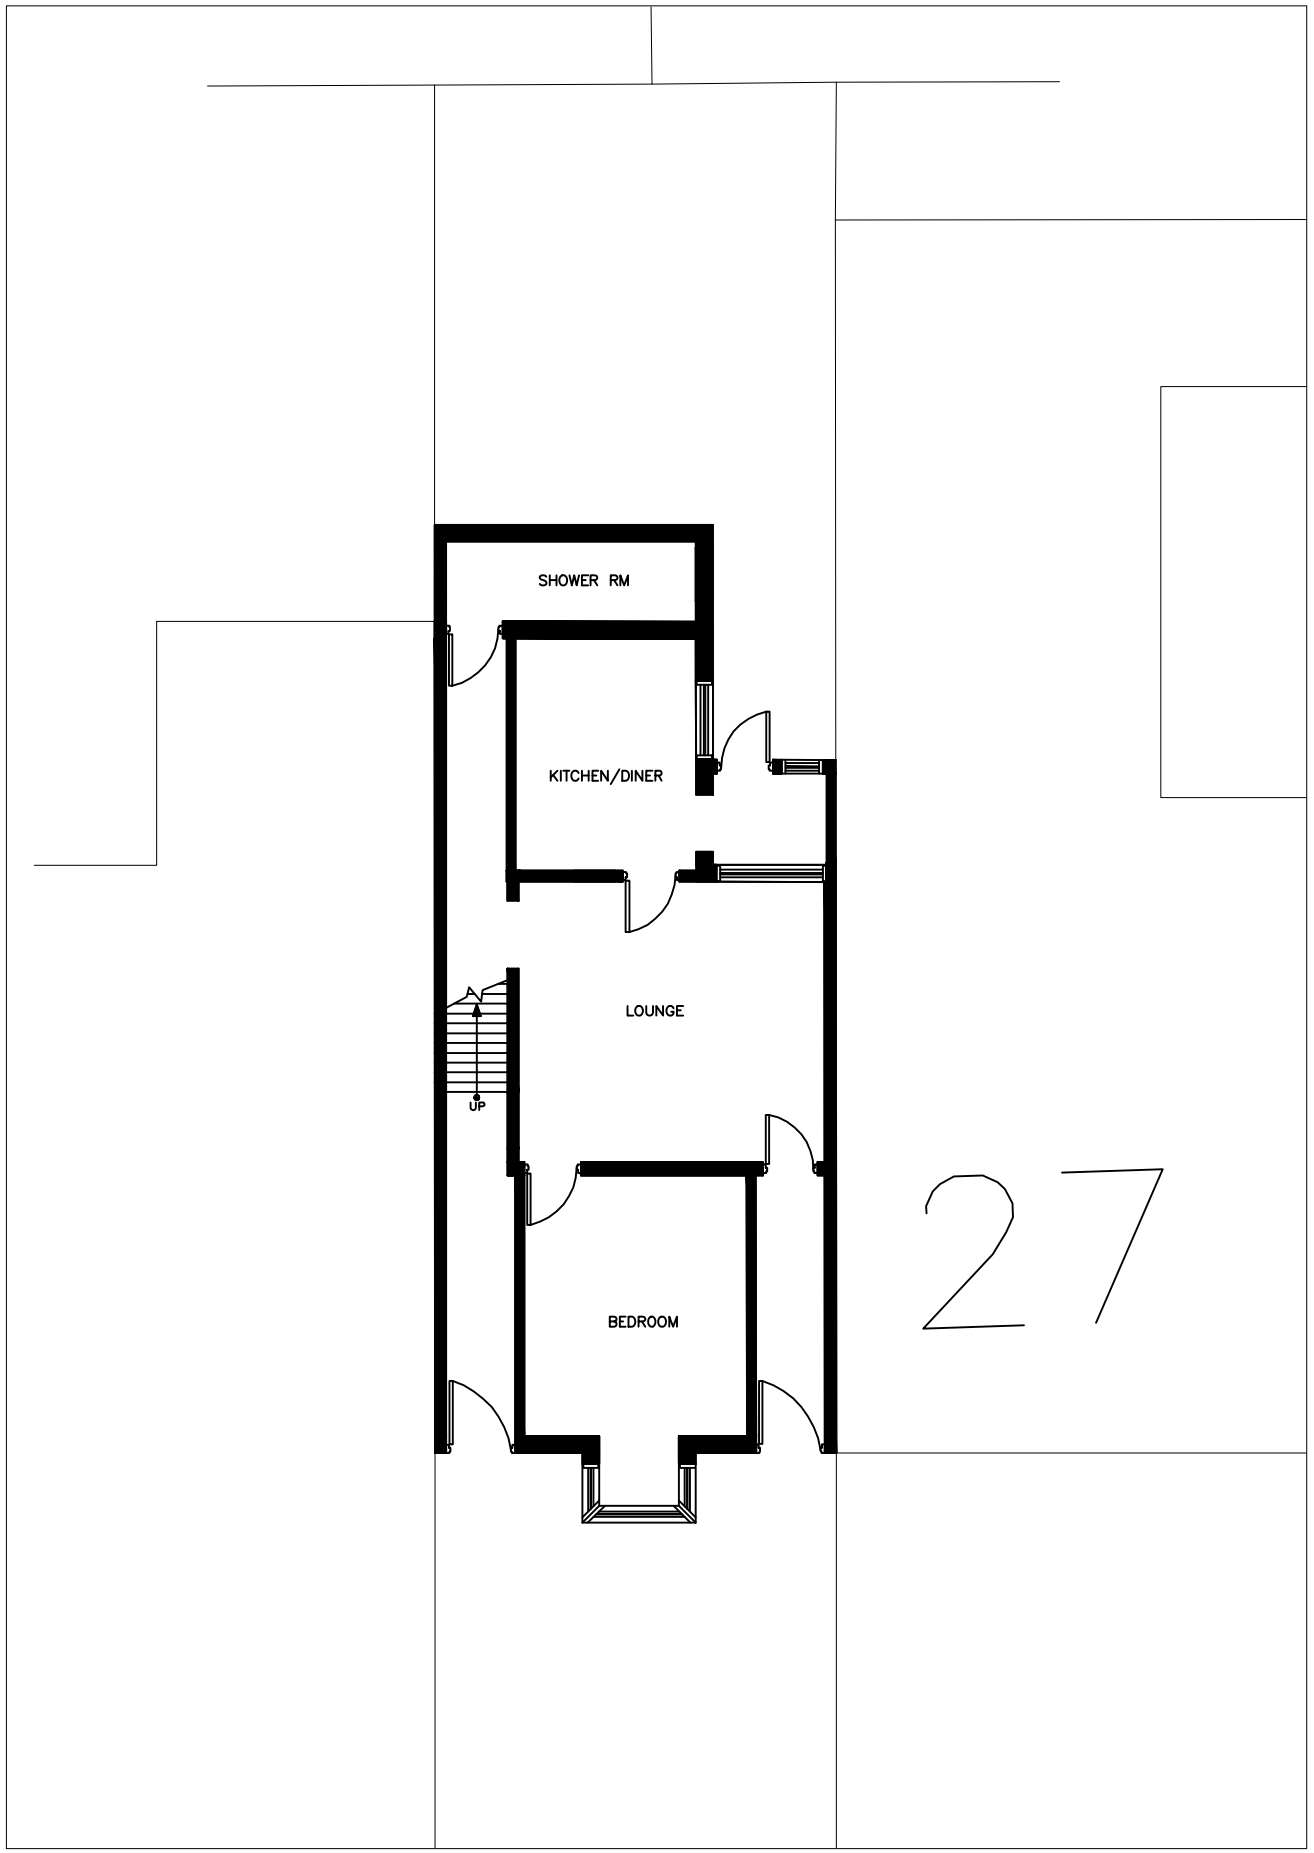

Proposed Ground Floorplan– 1:100



Proposed First Floorplan– 1:100

Rev D:–	STATUS PLANNING	DRG NO. (02 of 02)	REV ~
Rev C:–	CLIENT N RASHID		
Rev B:–	TITLE 25 Tunstall Rd Biddulph ST8 6HJ	SCALE SEE DWG– SCALED @ A3	
Rev A:–		DRAWN BY Sags DATE 21/03/17	

This drawing is the property of Post My Plans and is protected by the Design Copyright Act 1968. It should not be copied or otherwise reproduced without the express written consent of PMP

Post My Plans
Telephone 07555291330
Mail: info@postmyplans.co.uk