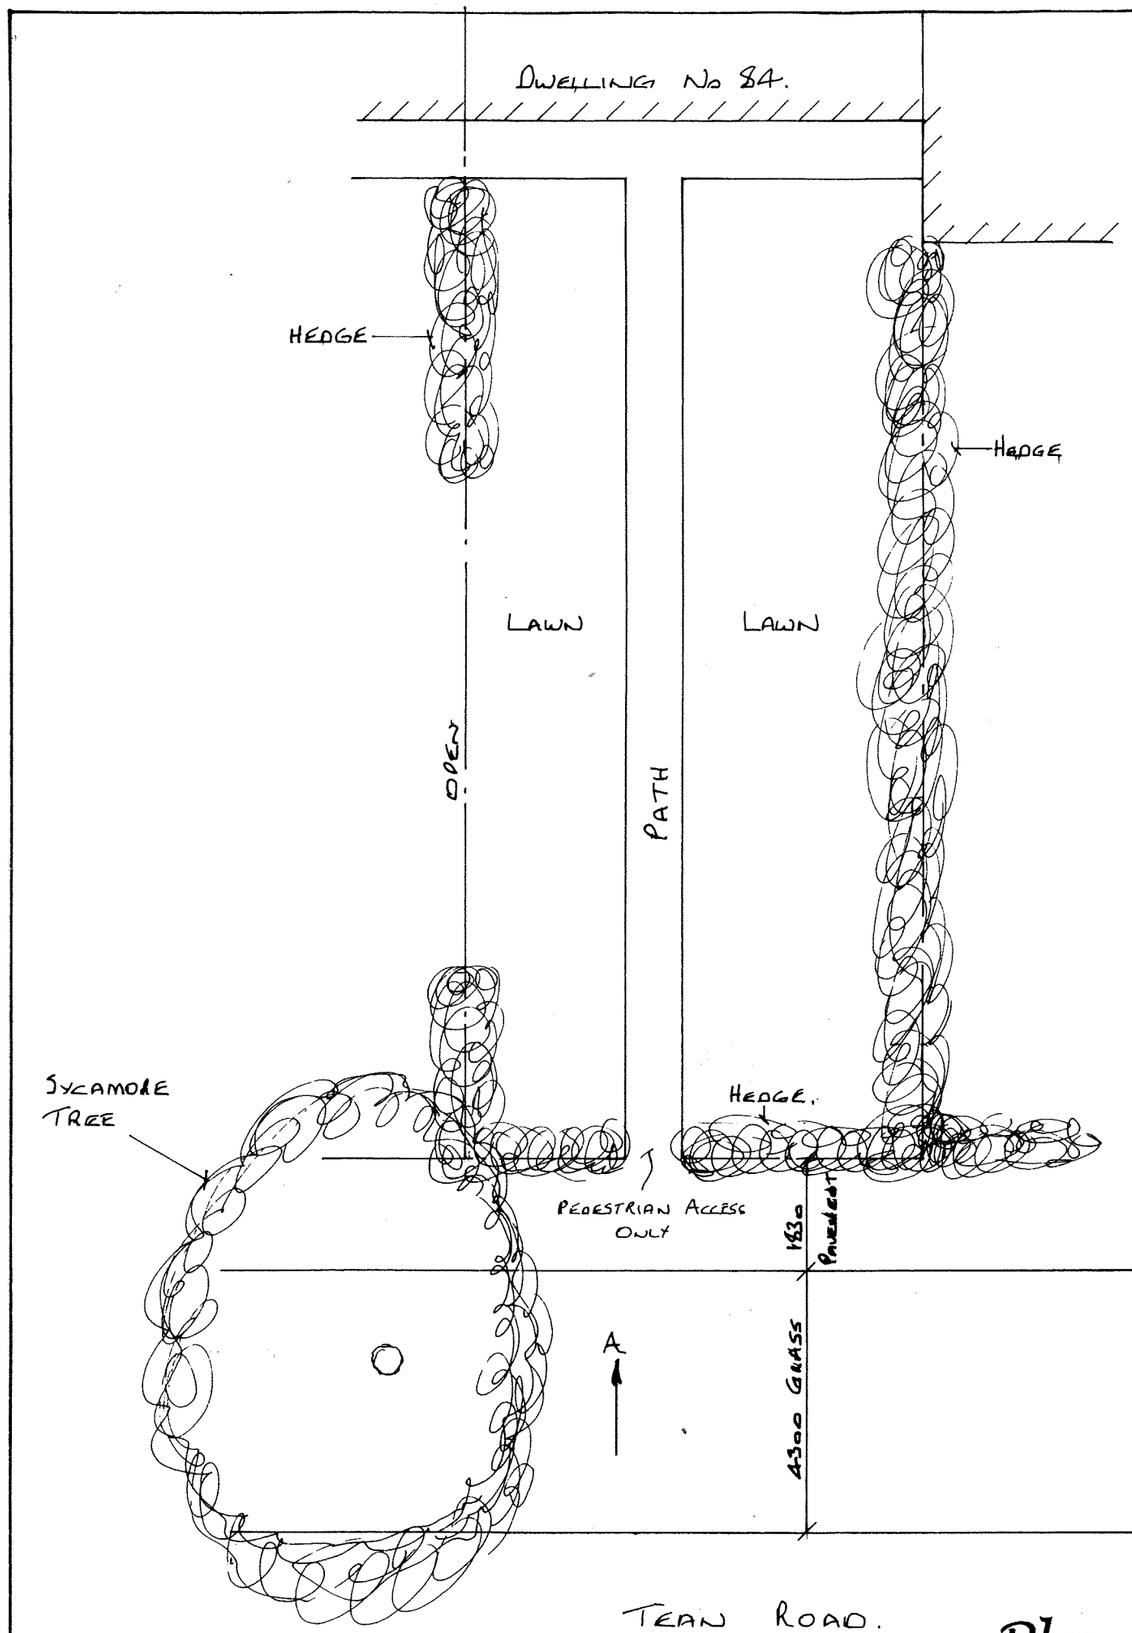

Plan

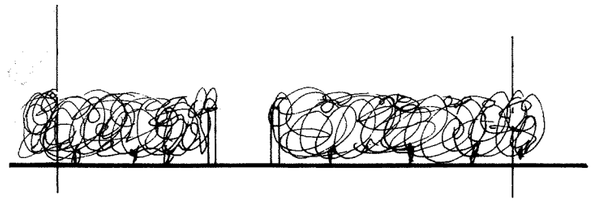

View 'A'

Existing Access At 84 Tean Road, Cheadle, Staffs Moorlands For Mr. P. Walton.

Date:- September 14th 2009.

Scale:-1:100.