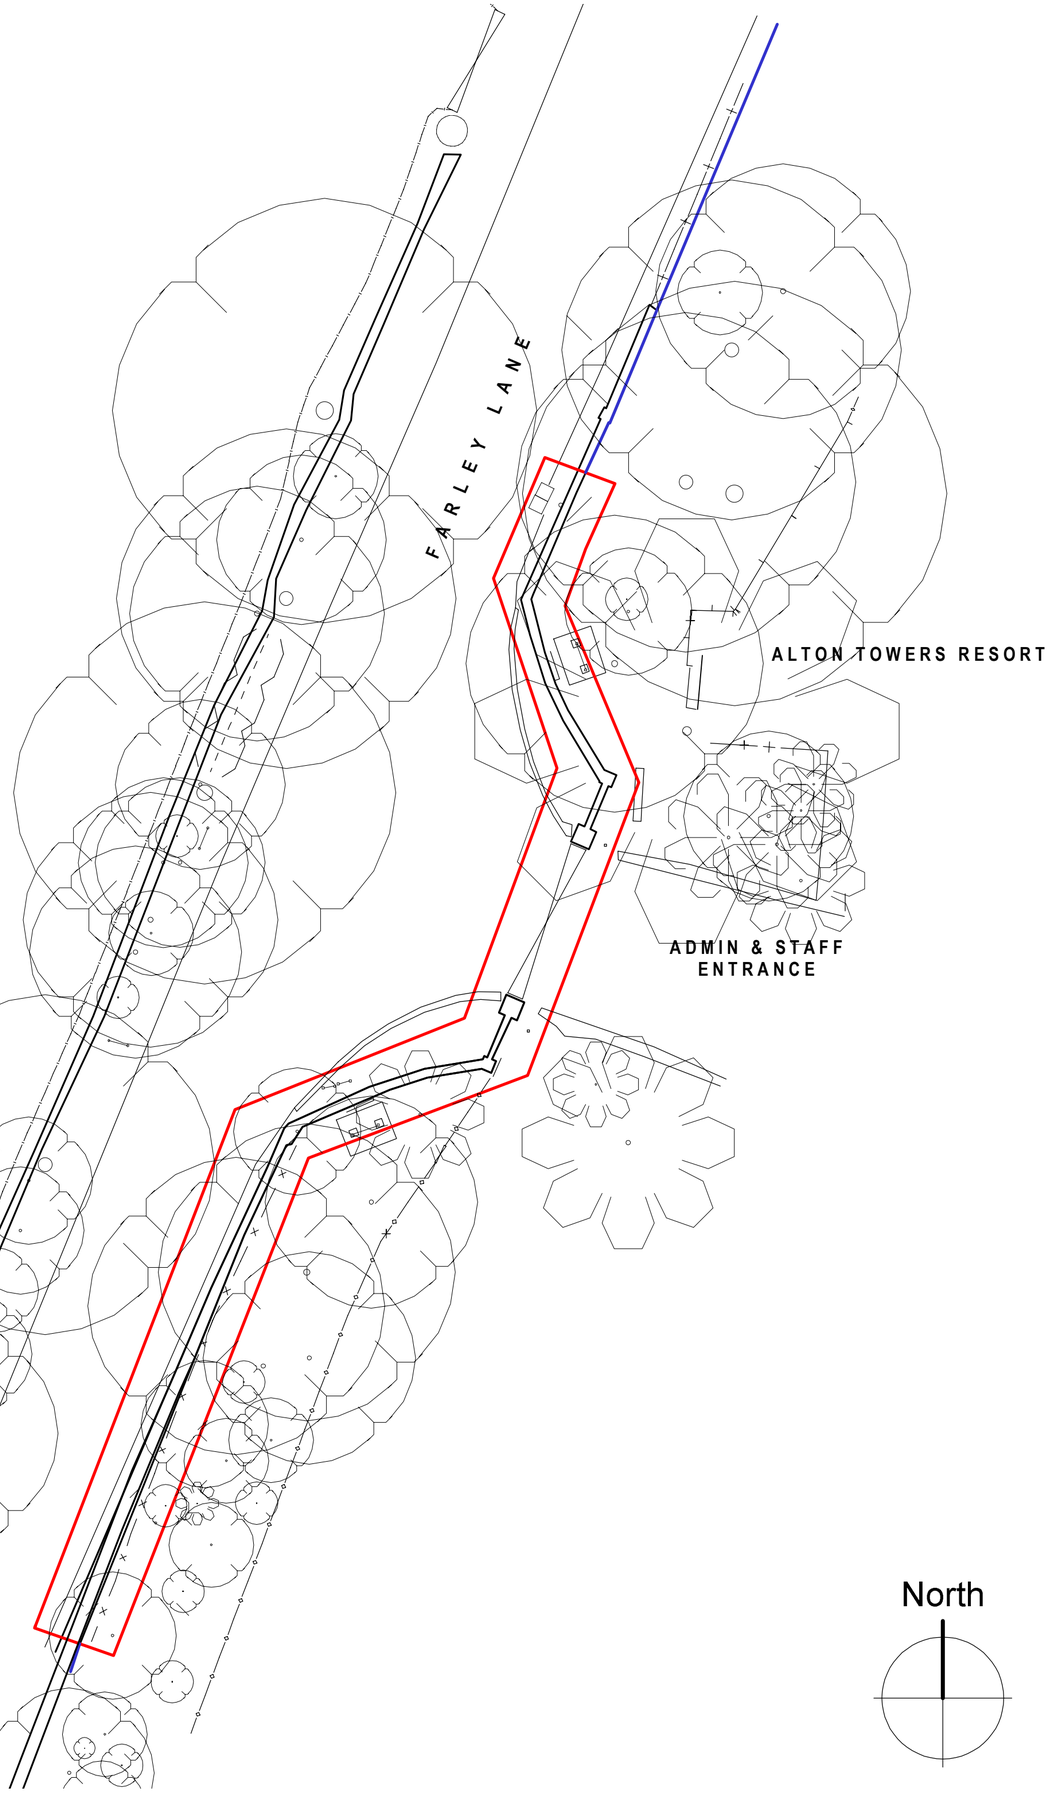

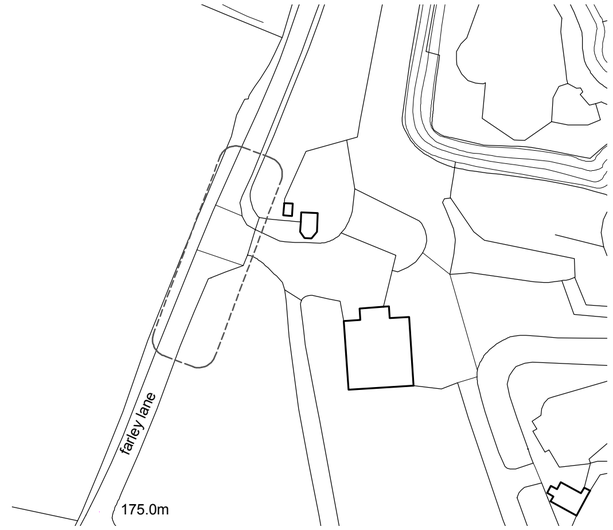

Rev	Date	Drawn	Description
A	23.03.2017	SE	Trees added to plan

ctd architects

Clerk Bank House
Clerk Bank
LEEK
Staffordshire
ST13 5HE

t : 01538 373477
f : 01538 386503
e : info@ctdarchitects.co.uk
w : www.ctdarchitects.co.uk

ctd architects © 2017

- This drawing is copyright.
- All dimensions to be checked on site before proceeding.
- Contractor must notify the architect of any discrepancies before proceeding.
- Contractor to check/adjust dimensions of new work to suit existing conditions. Do not assume existing structure or details are plumb, square or level.
- All drawings to be read in conjunction with all other consultants drawings and specs.

Client

Project
ALTON TOWERS RESORT
ADMIN ENTRANCE WALL & GATES

Scale	Size	Drawn	Chk'd	Date
1:200	A2	SE	--	10/03/17

Status
LISTED BUILDING & PLANNING CONSENT

Title
Site Plan
'as existing'

Job No.	Drawing No.	Rev.
0860	AL02	A