

ROADSIDE (NORTH-WEST) ELEVATION | 'AS EXISTING'

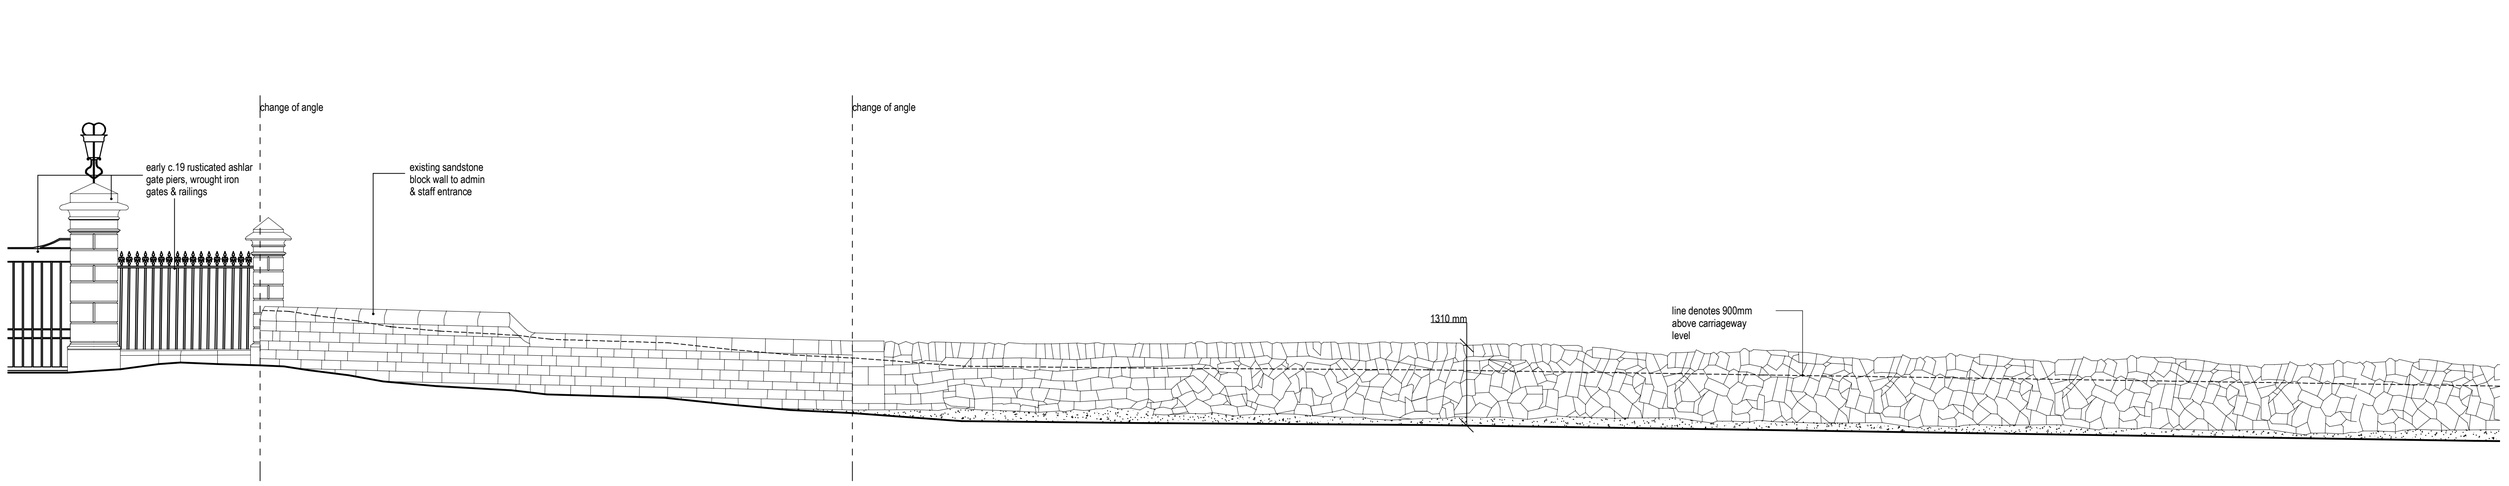

ROADSIDE (SOUTH-WEST) ELEVATION | 'AS EXISTING'

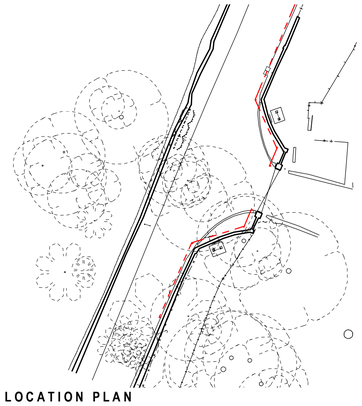

LOCATION PLAN

ELEVATION KEY

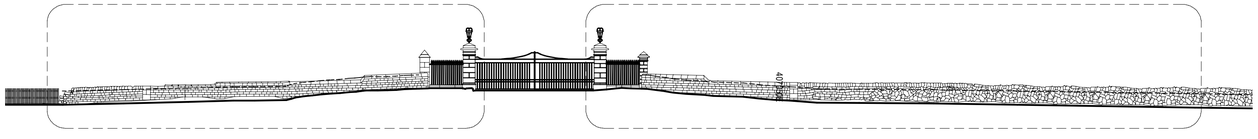

Rev	Date	Drawn	Description
-	-	-	-

ctd architects

Clerk Bank House
Clerk Bank
LEEK
Staffordshire
ST13 5HE
t : 01538 373477 e : info@ctdarchitects.co.uk
f : 01538 386503 w : www.ctdarchitects.co.uk

ctd architects © 2017
- This drawing is copyright.
- All dimensions to be checked on site before proceeding.
- Contractor must notify the architect of any discrepancies before proceeding.
- Contractor to check/adjust dimensions of new work to suit existing conditions. Do not assume existing structure or details are plumb, square or level.
- All drawings to be read in conjunction with all other consultants drawings and specs.

Client: Alton Towers Resort

Project: ALTON TOWERS RESORT
ADMIN ENTRANCE WALL & GATES

Status: LISTED BUILDING & PLANNING CONSENT

Title: Road Elevation 'as Existing'

Scale	Size	Drawn	Chk'd	Date
1:50, 100	A1	SE	CH	08/03/2017

Job No.	Drawing No.	Rev.
0860	AL04	-