SITE PLAN

Drawing to scale

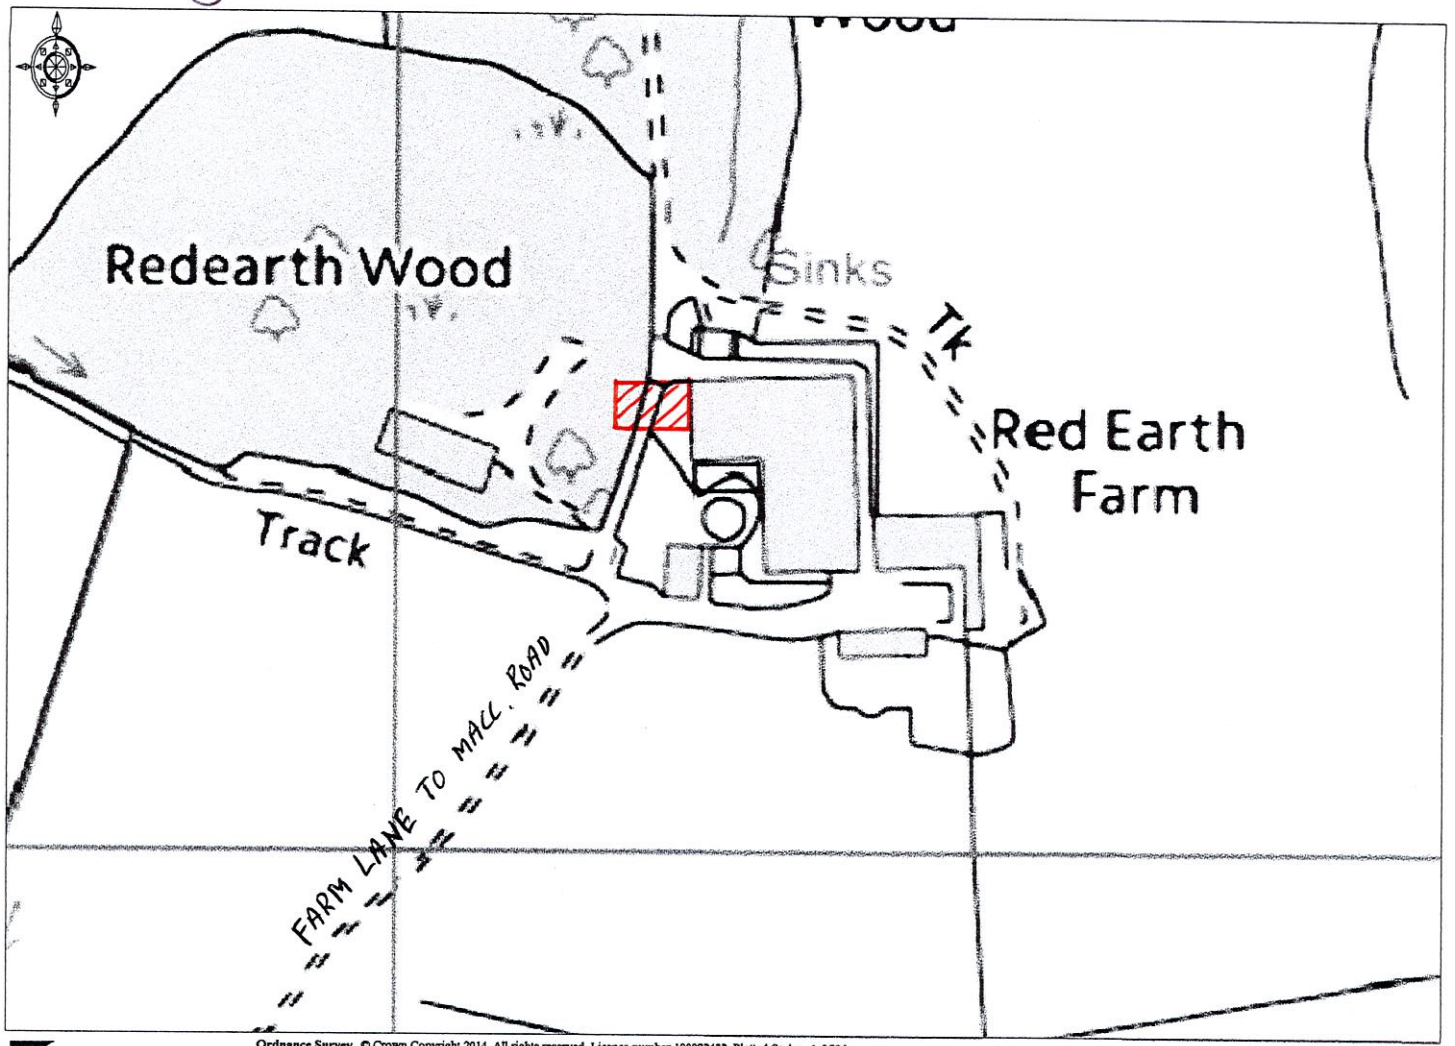

Promap®
Ordnance Survey © Crown Copyright 2014. All rights reserved. Licence number 100022432. Plotted Scale - 1:2500