NORTH

WEST

EAST

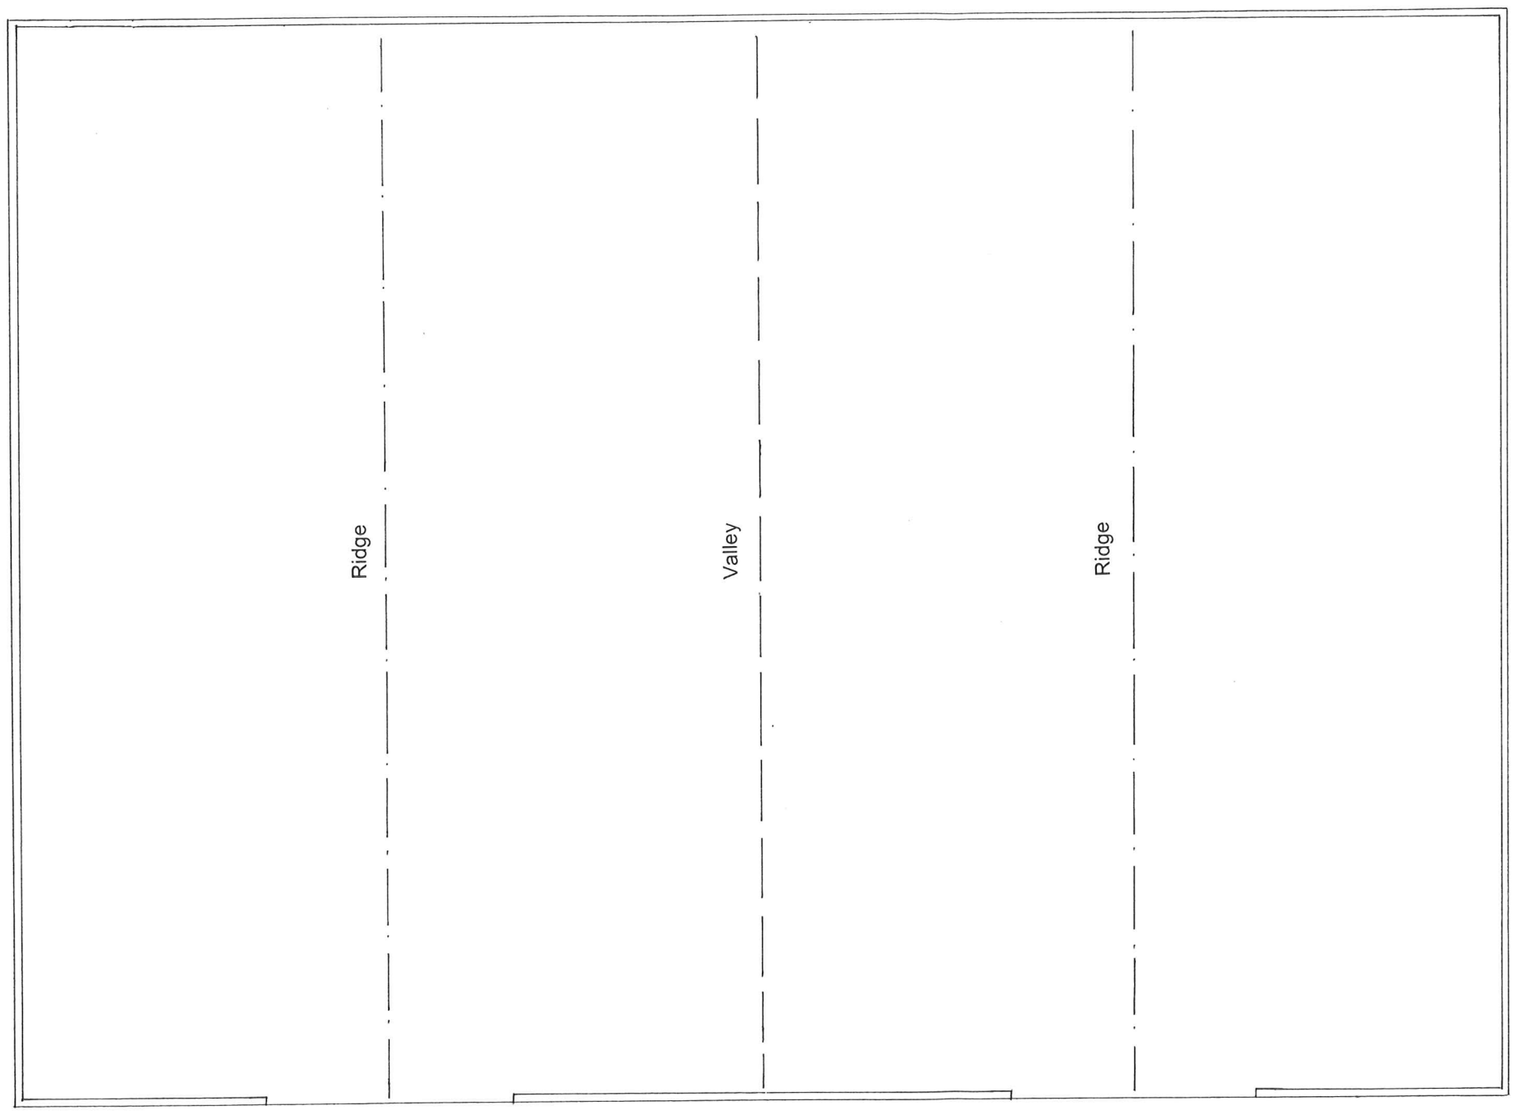

SOUTH

FLOOR PLAN

25 NOV 2009 - SM
09/01142/FUL

Note: Internal subdivisions not shown

PLAN	**KCC 5**		
TITLE	**Existing Floor Plan**		
SITE	**Meridian Farm**		
CLIENT	Mr & Mrs R Shufflebotham		
NUMBER	KCC991/11 11/09cb		
DATE	Nov 2009	**SCALE**	1:100 at A3

KERNON COUNTRYSIDE CONSULTANTS
Brook Cottage, Purton Stoke, Swindon SN5 4JE
Tel 01793 771333 Fax 01793 778384

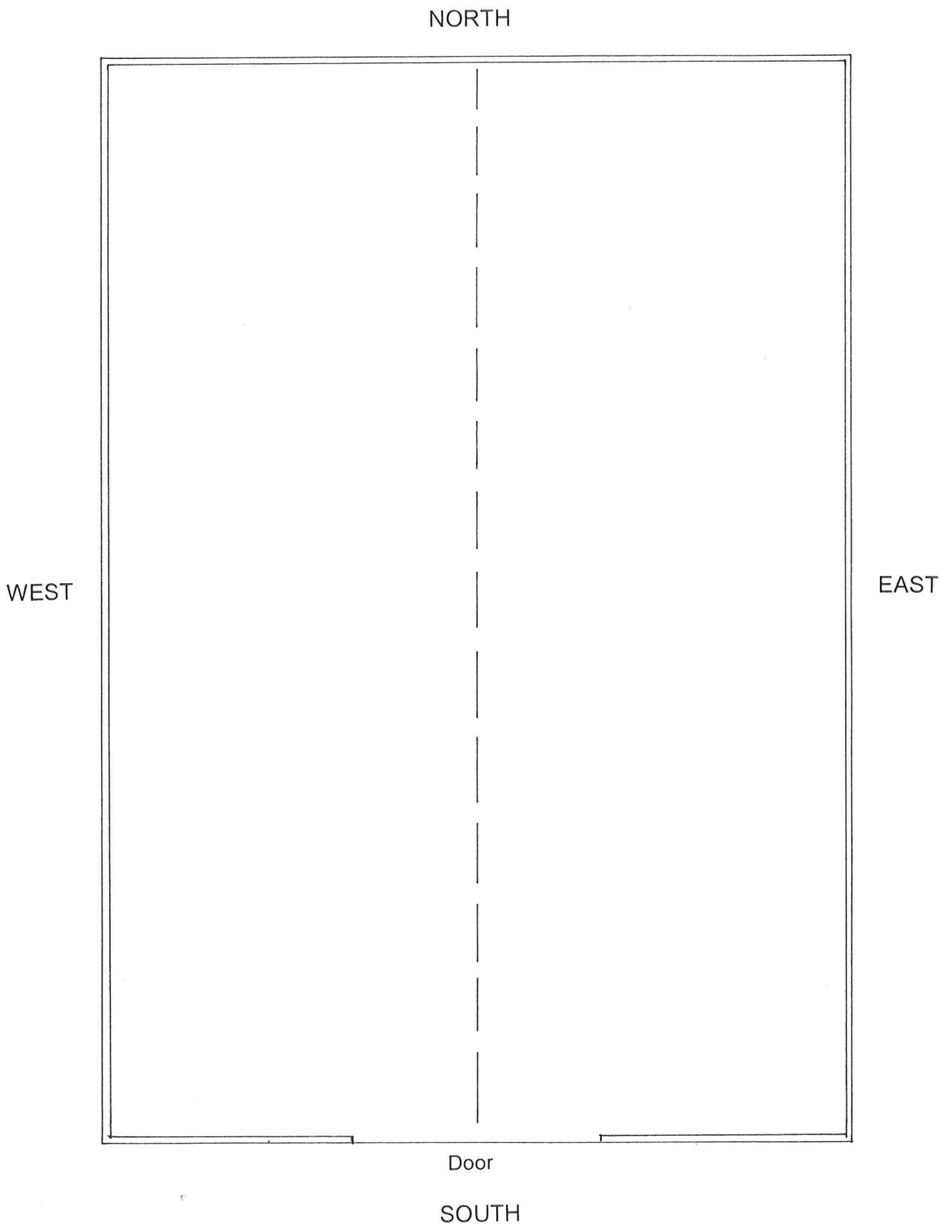

PROPOSED GROUND FLOOR

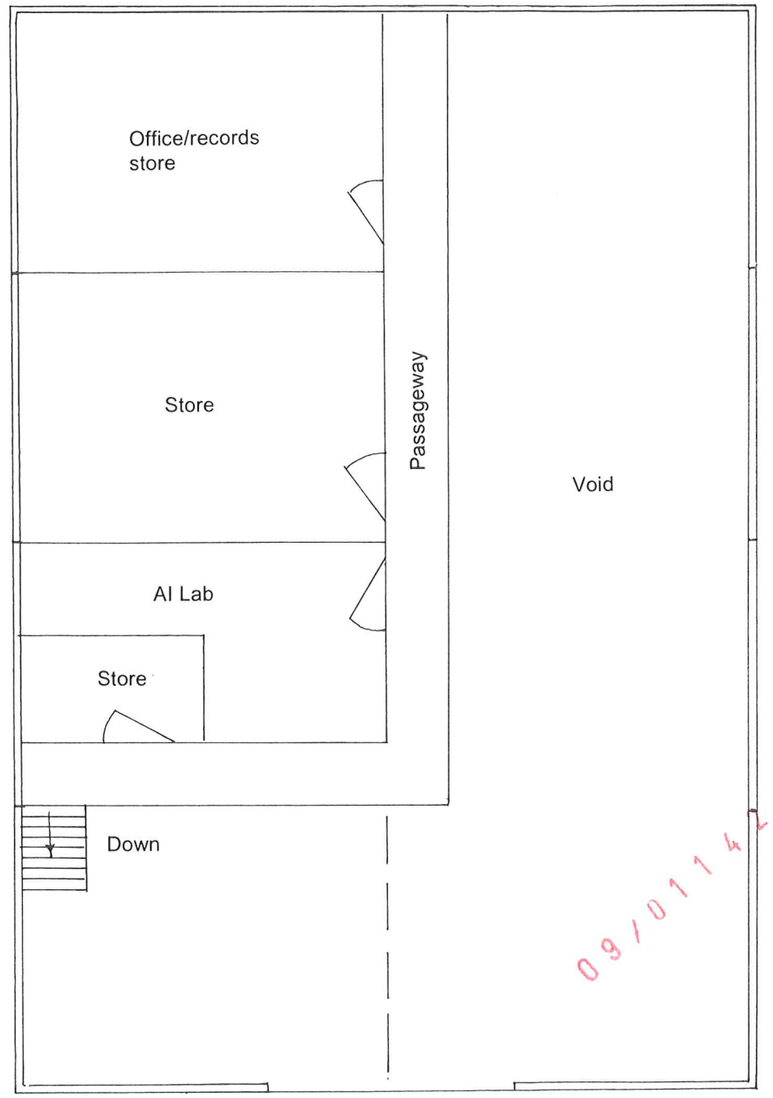

PROPOSED FIRST FLOOR

09/01142/FUL 25 NOV 2009

PLAN	**KCC 7**		
TITLE	**Proposed Floor Plan**		
SITE	**Meridian Farm**		
CLIENT	Mr & Mrs R Shufflebotham		
NUMBER	KCC991/13 11/09cb		
DATE	Nov 2009	**SCALE**	1:100 at A3

KERNON COUNTRYSIDE CONSULTANTS
Brook Cottage, Purton Stoke, Swindon SN5 4JE
Tel 01793 771333 Fax 01793 778384