
© This drawing and the building works depicted are the copyright of the Architect and may not be reproduced except with written consent. Figured dimensions only are to be taken from this drawing. All contractors must visit the site and be responsible for taking and checking all dimensions relative to their work. Lathams are to be advised of any variation between drawings and site conditions. Do not scale off drawings. All dimensions to be checked on site.

0 1 2 5

1:100

Note: Drawing based on survey information provided by others. All dimensions to be checked on site.

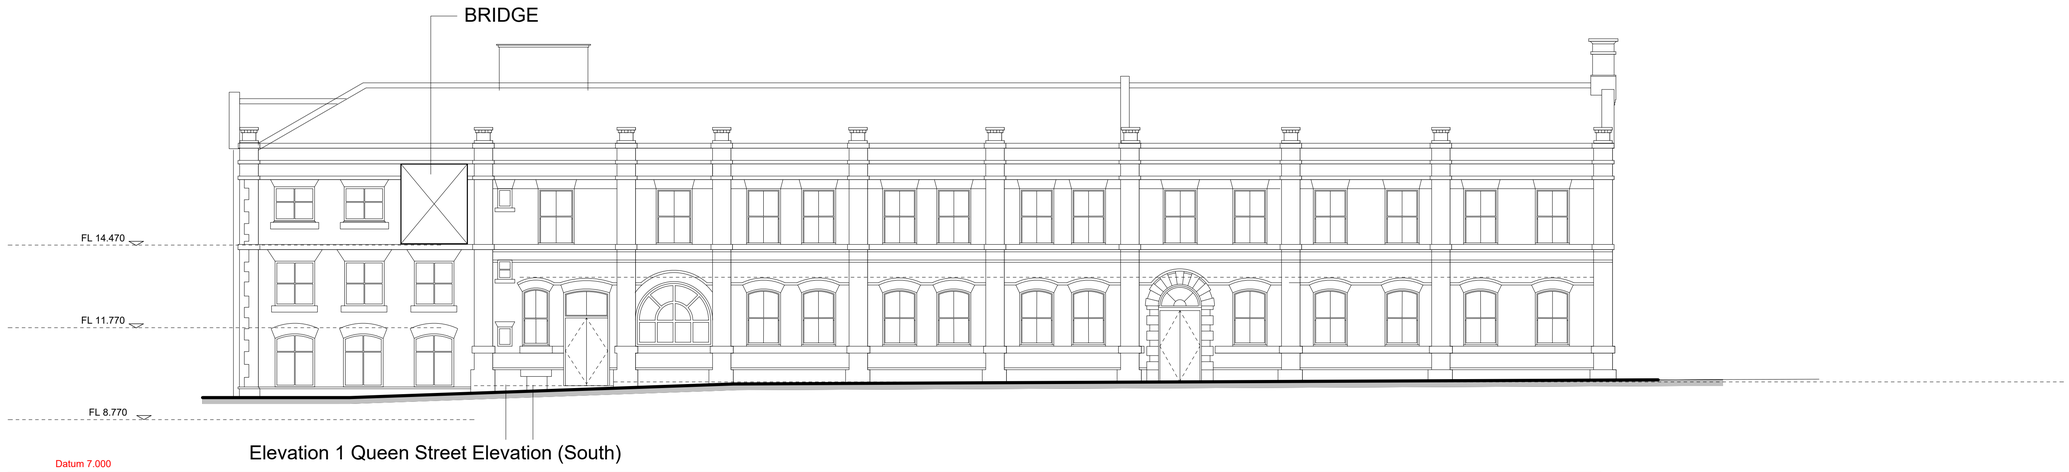


Elevation 1 Queen Street Elevation (South)



Elevation 2 Brunswick Street elevation (East)



Elevation 3 Internal North Elevation A-A

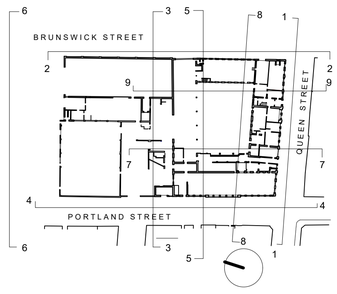

Rev	Date	Comments	Drawn

STATUS **Survey**

12 St Mary's Gate, Derby DE1 3JR
t: +44 (0) 1332 365777
e: enquiries@lathamarchitects.co.uk
www.lathamarchitects.co.uk

Architecture
Conservation
Urbanism

PROJECT
Portland Mills
Leek

CLIENT
Caldene Properties Ltd

TITLE
Existing Elevations
1 - 3 inc

SCALE	1:100@A1	DATE	April 2015
DRAWN	gr	CHECKED	sh

PROJECT NO.	DWG NO.	REV NO.	DWG SIZE
7011	(02)15	.	A1

©copyright