ctd architects © 2009

1. This drawing is copyright.
2. All dimensions to be checked on site before proceeding.
3. Contractor to check/adjust dimensions of new work to suit existing conditions. Do not assume existing structure or details are plumb, square or level.
4. Contractor must notify the architect of any discrepancies before proceeding.
5. All drawings to be read in conjuction with all other consultants drawings and specs.

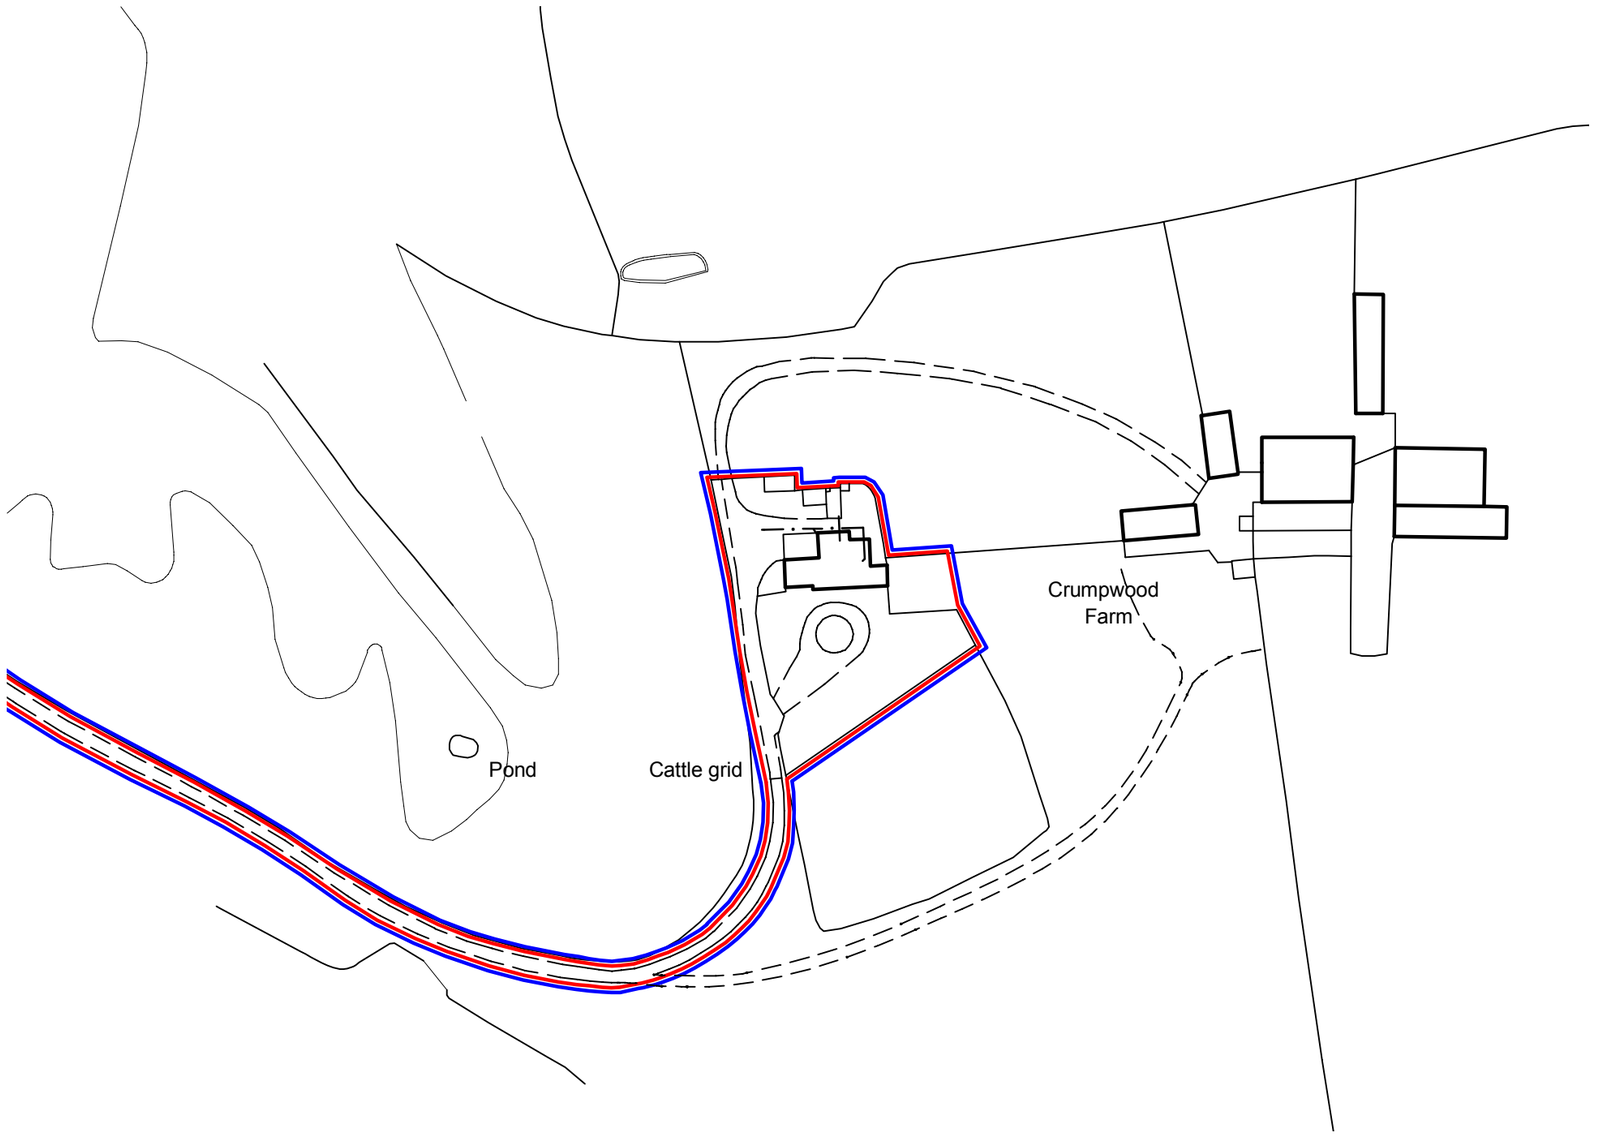

© Crown Copyright 2009. All rights reserved. Licence number 100020449

Rev	Date	Drawn	Description
A	21.12.09	PG	reinstated track/road shown

ctd architects

Clerk Bank House
Clerk Bank
LEEK
Staffordshire
ST13 5HE

Tel: 01538 373477
Fax: 01538 386503
e: info@ctdarchitects.co.uk

architects.historic buildings advisors. project managers. landscape & urban designers

Client
Dr Martin Stopford
17 Honiton Road, KILBURN, London

Project
Crumpwood Farm, 18th Century Farmhouse
conservation repairs & reinstatement of Grade II Listed farm house

Title
site location plan

Status
SURVEY DRAWING

Scale:	1:1250	A3	:Size	Job No:	0959
Drawn:	PG	CH	:Chk'd	Date:	Nov 09

File path: \\drawings\2009\0959 Crumpwood Farm, ALT\0\0959 site loc.pln

Drawing Number:	Revision:
AL01	A