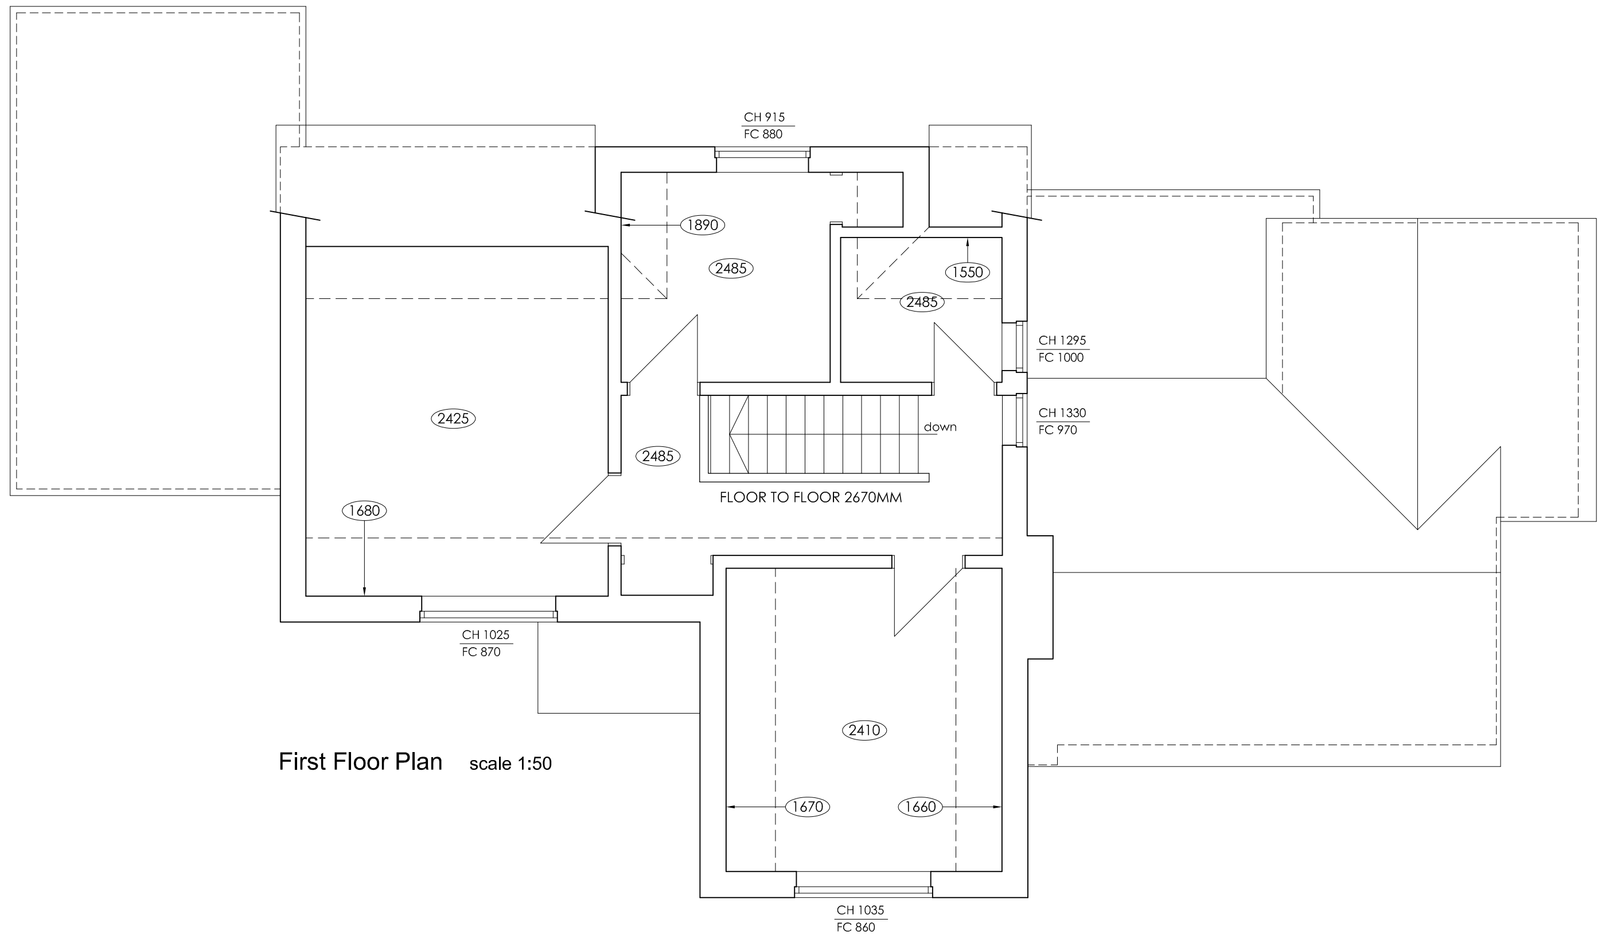

First Floor Plan scale 1:50

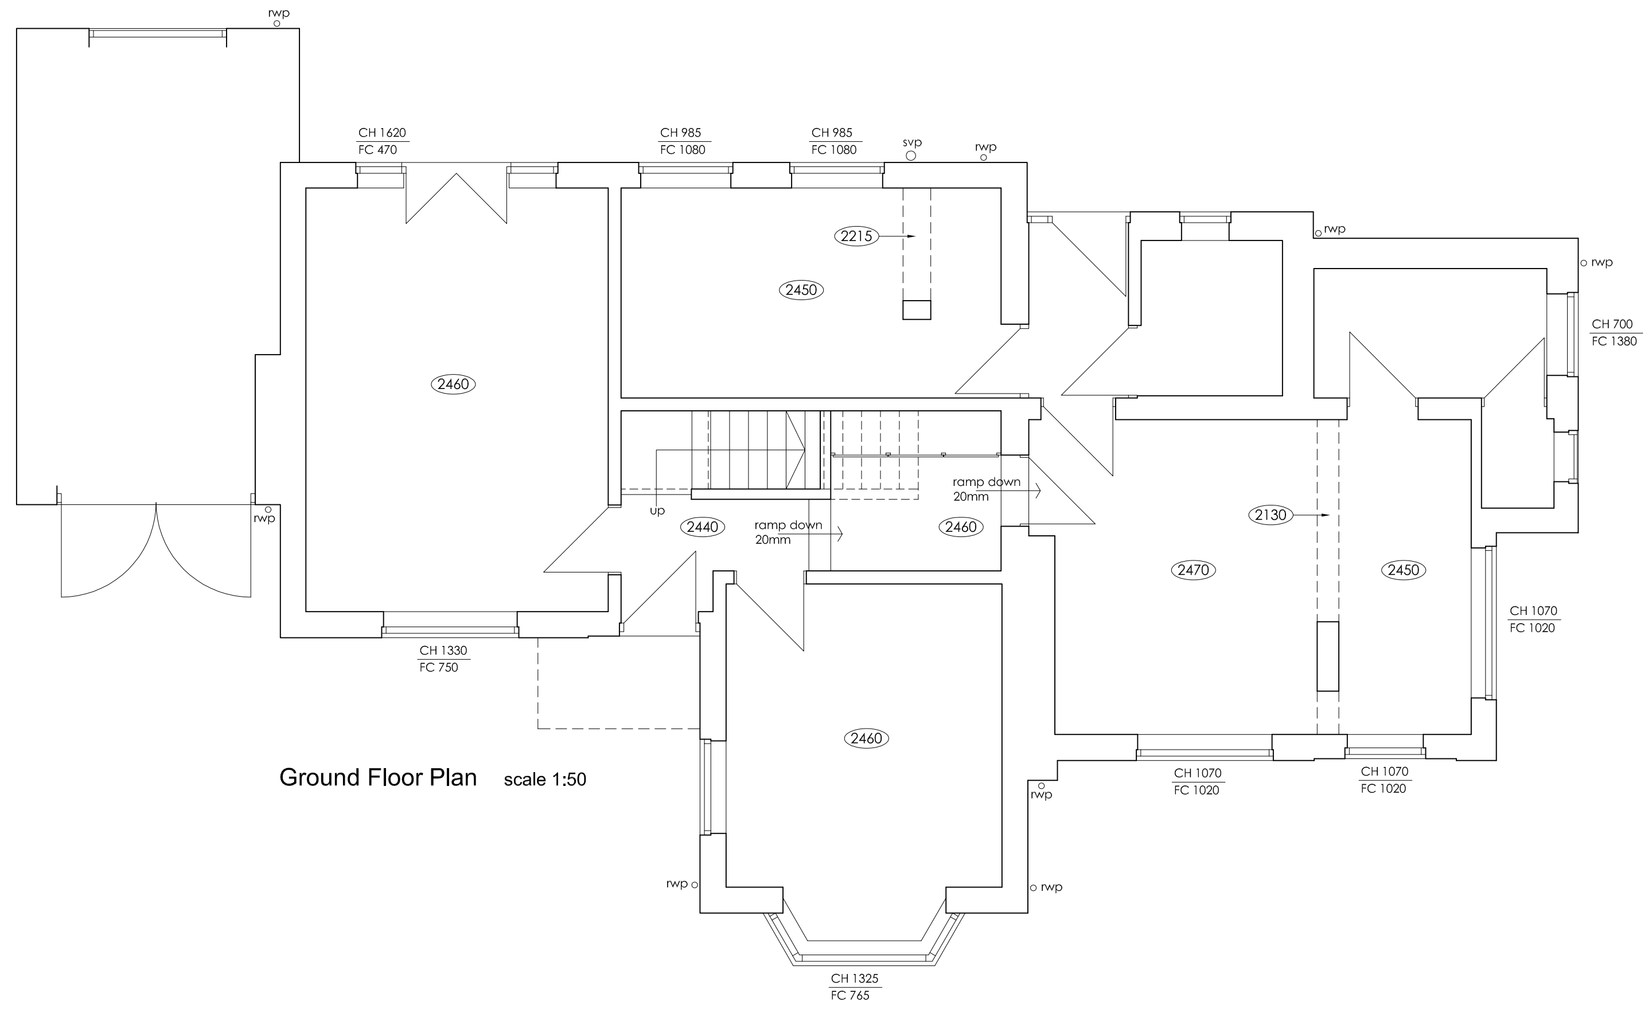

Ground Floor Plan scale 1:50



Front Elevation scale 1:50



Rear Elevation scale 1:50

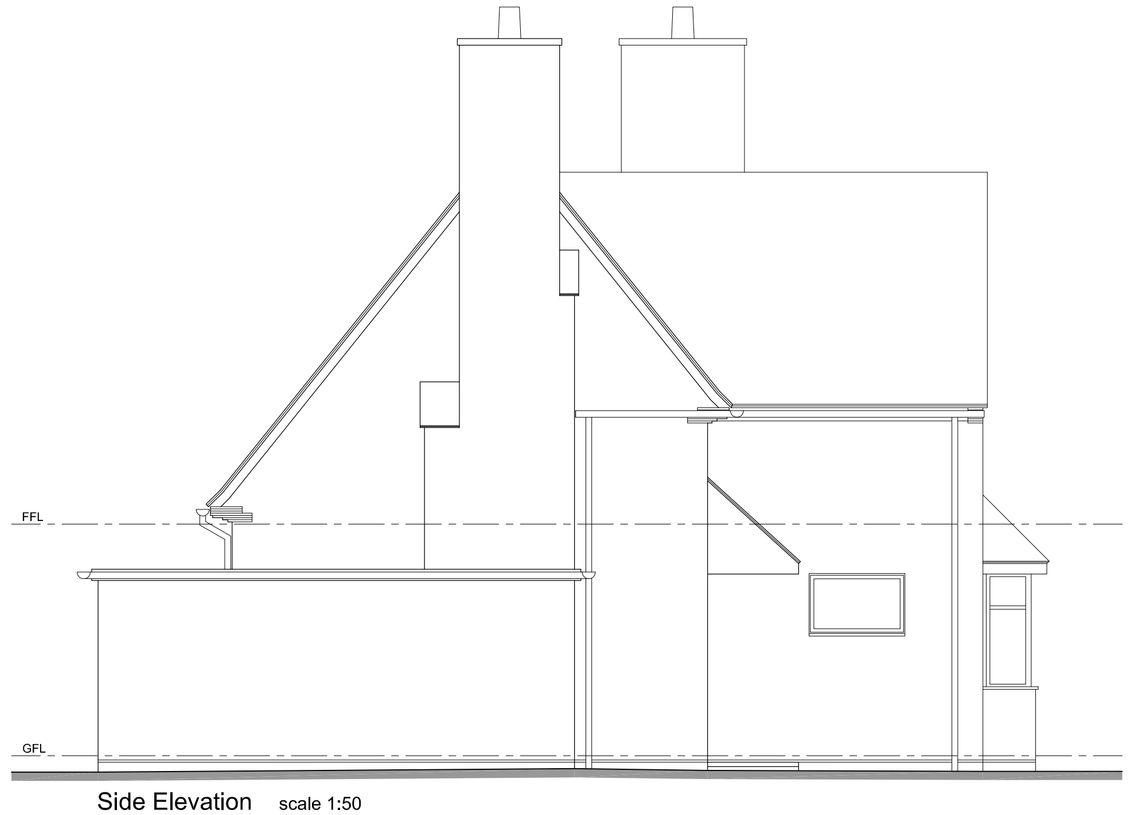

Side Elevation scale 1:50

Rev.	Drawn	Comments	Date

Client

Project
Extension & Alterations to
455 New Street
Biddulph Moor

Title
Survey as Existing

Status
Survey

Date January 2017

Drawn

Scale @A1 1:50

Drawing No.
00003 - PL[0]01

Rev

File Ref: 00003-03.dwg

This drawing is subject to Copyright & must not be copied or reproduced without consent. Figured dimensions only are to be taken from this drawing. All contractors must visit the site and be responsible for taking and checking all dimensions relative to their work.