Rev.	Drawn	Comments	Date

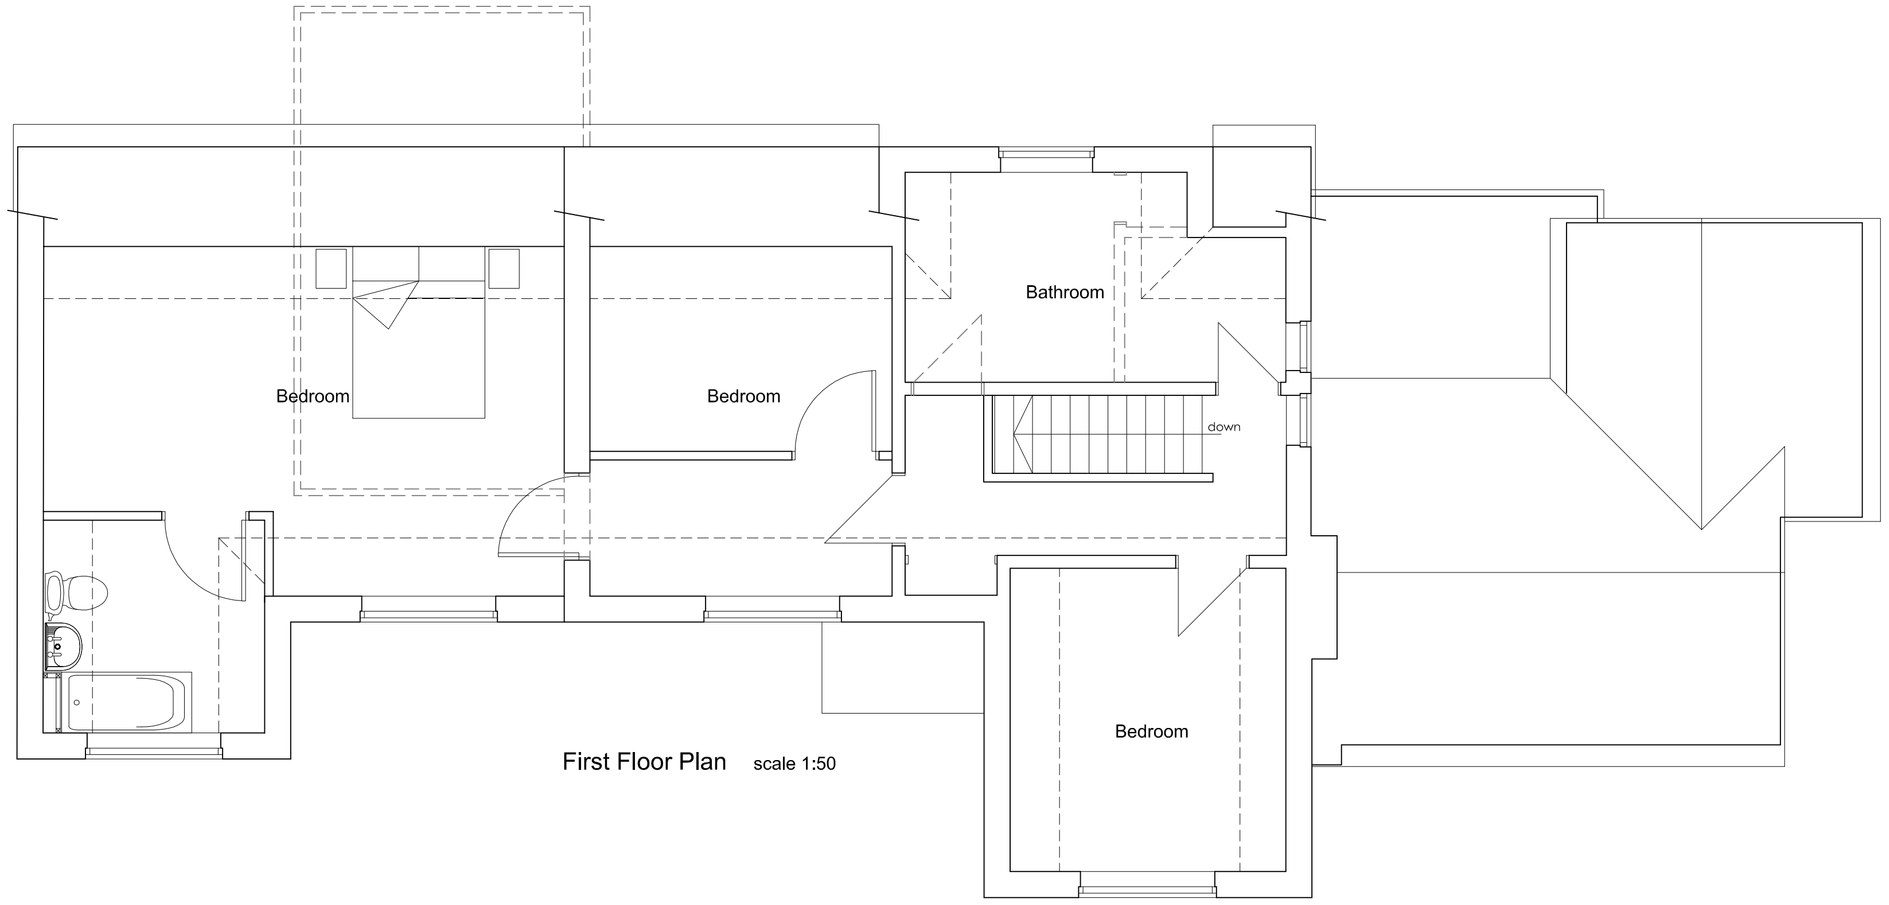

First Floor Plan scale 1:50

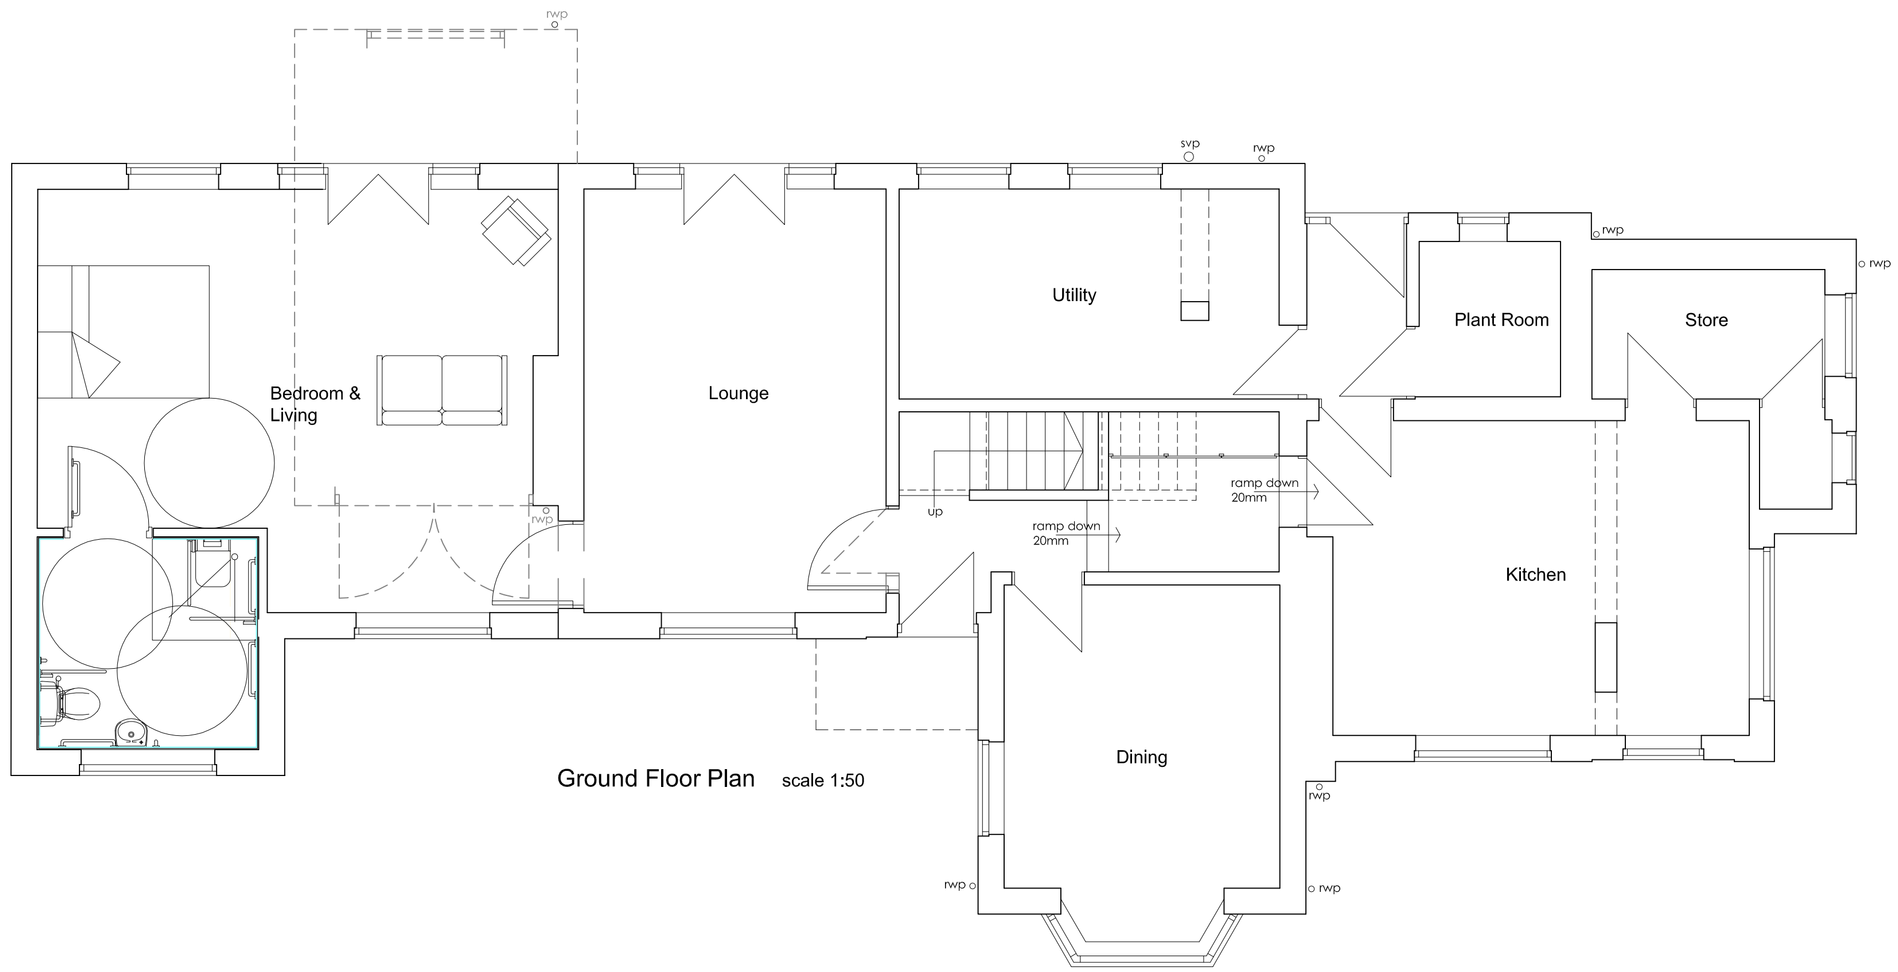

Ground Floor Plan scale 1:50



Location Plan 1:1250

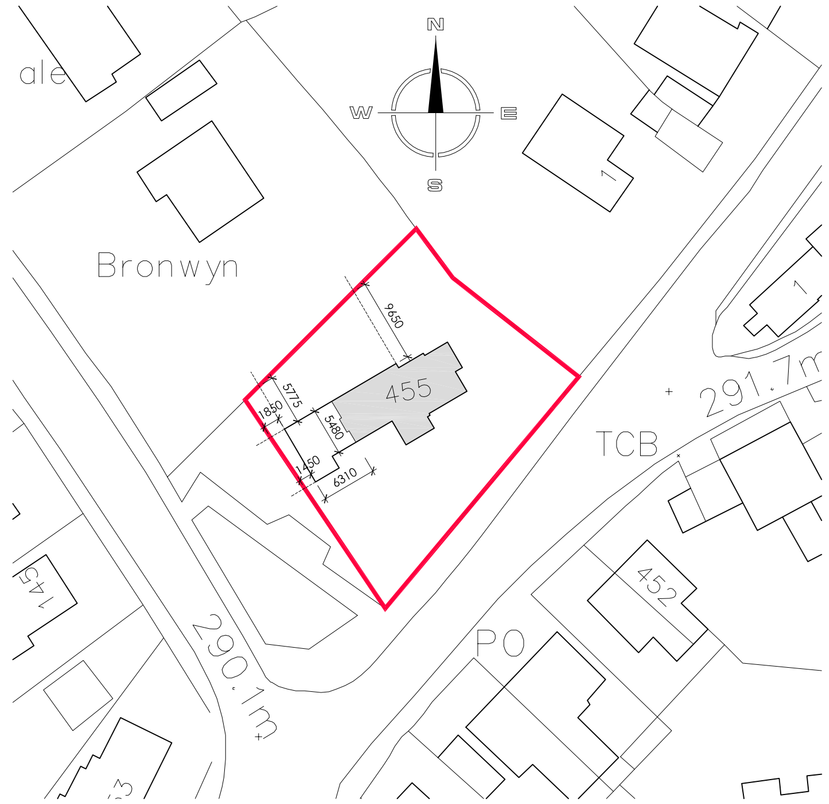

Block Plan 1:500

Client
Mr & Mrs Jones

Project
Extension & Alterations to
455 New Street
Biddulph Moor

Title
Plans as Proposed

Status
Scheme

Date March 2017 Drawn

Scale @A1 1:50/1:500/1:1250

Drawing No.
00003 - PL[0]02 Rev A

File Ref: 00003-03.dwg

This drawing is subject to Copyright & must not be copied or reproduced without consent. Figured dimensions only are to be taken from this drawing. All contractors must visit the site and be responsible for taking and checking all dimensions relative to their work.