
Rev.	Drawn	Comments	Date



Front Elevation scale 1:50

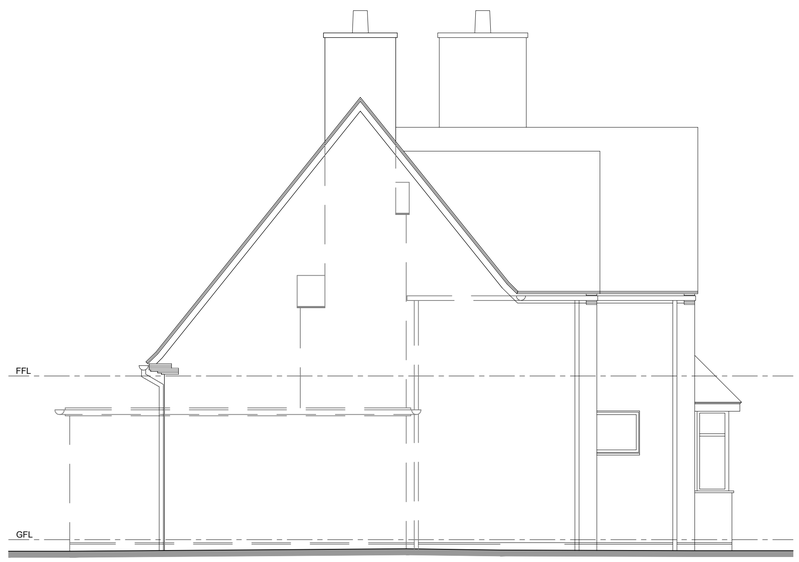

Side Elevation scale 1:50



Rear Elevation scale 1:50

Client
Mr & Mrs Jones

Project
Extension & Alterations to
455 New Street
Biddulph Moor

Title
Elevations as Proposed

Status
Scheme

Date January 2017 Drawn

Scale @A1 1:50

Drawing No.
00003 - PL[0]03 Rev

File Ref: 00003-03.dwg

This drawing is subject to Copyright & must not be copied or reproduced without consent. Figured dimensions only are to be taken from this drawing. All contractors must visit the site and be responsible for taking and checking all dimensions relative to their work.