PP-05856547 Adam Walker 36 Hardy Close, Cheadle, ST10 1XQ

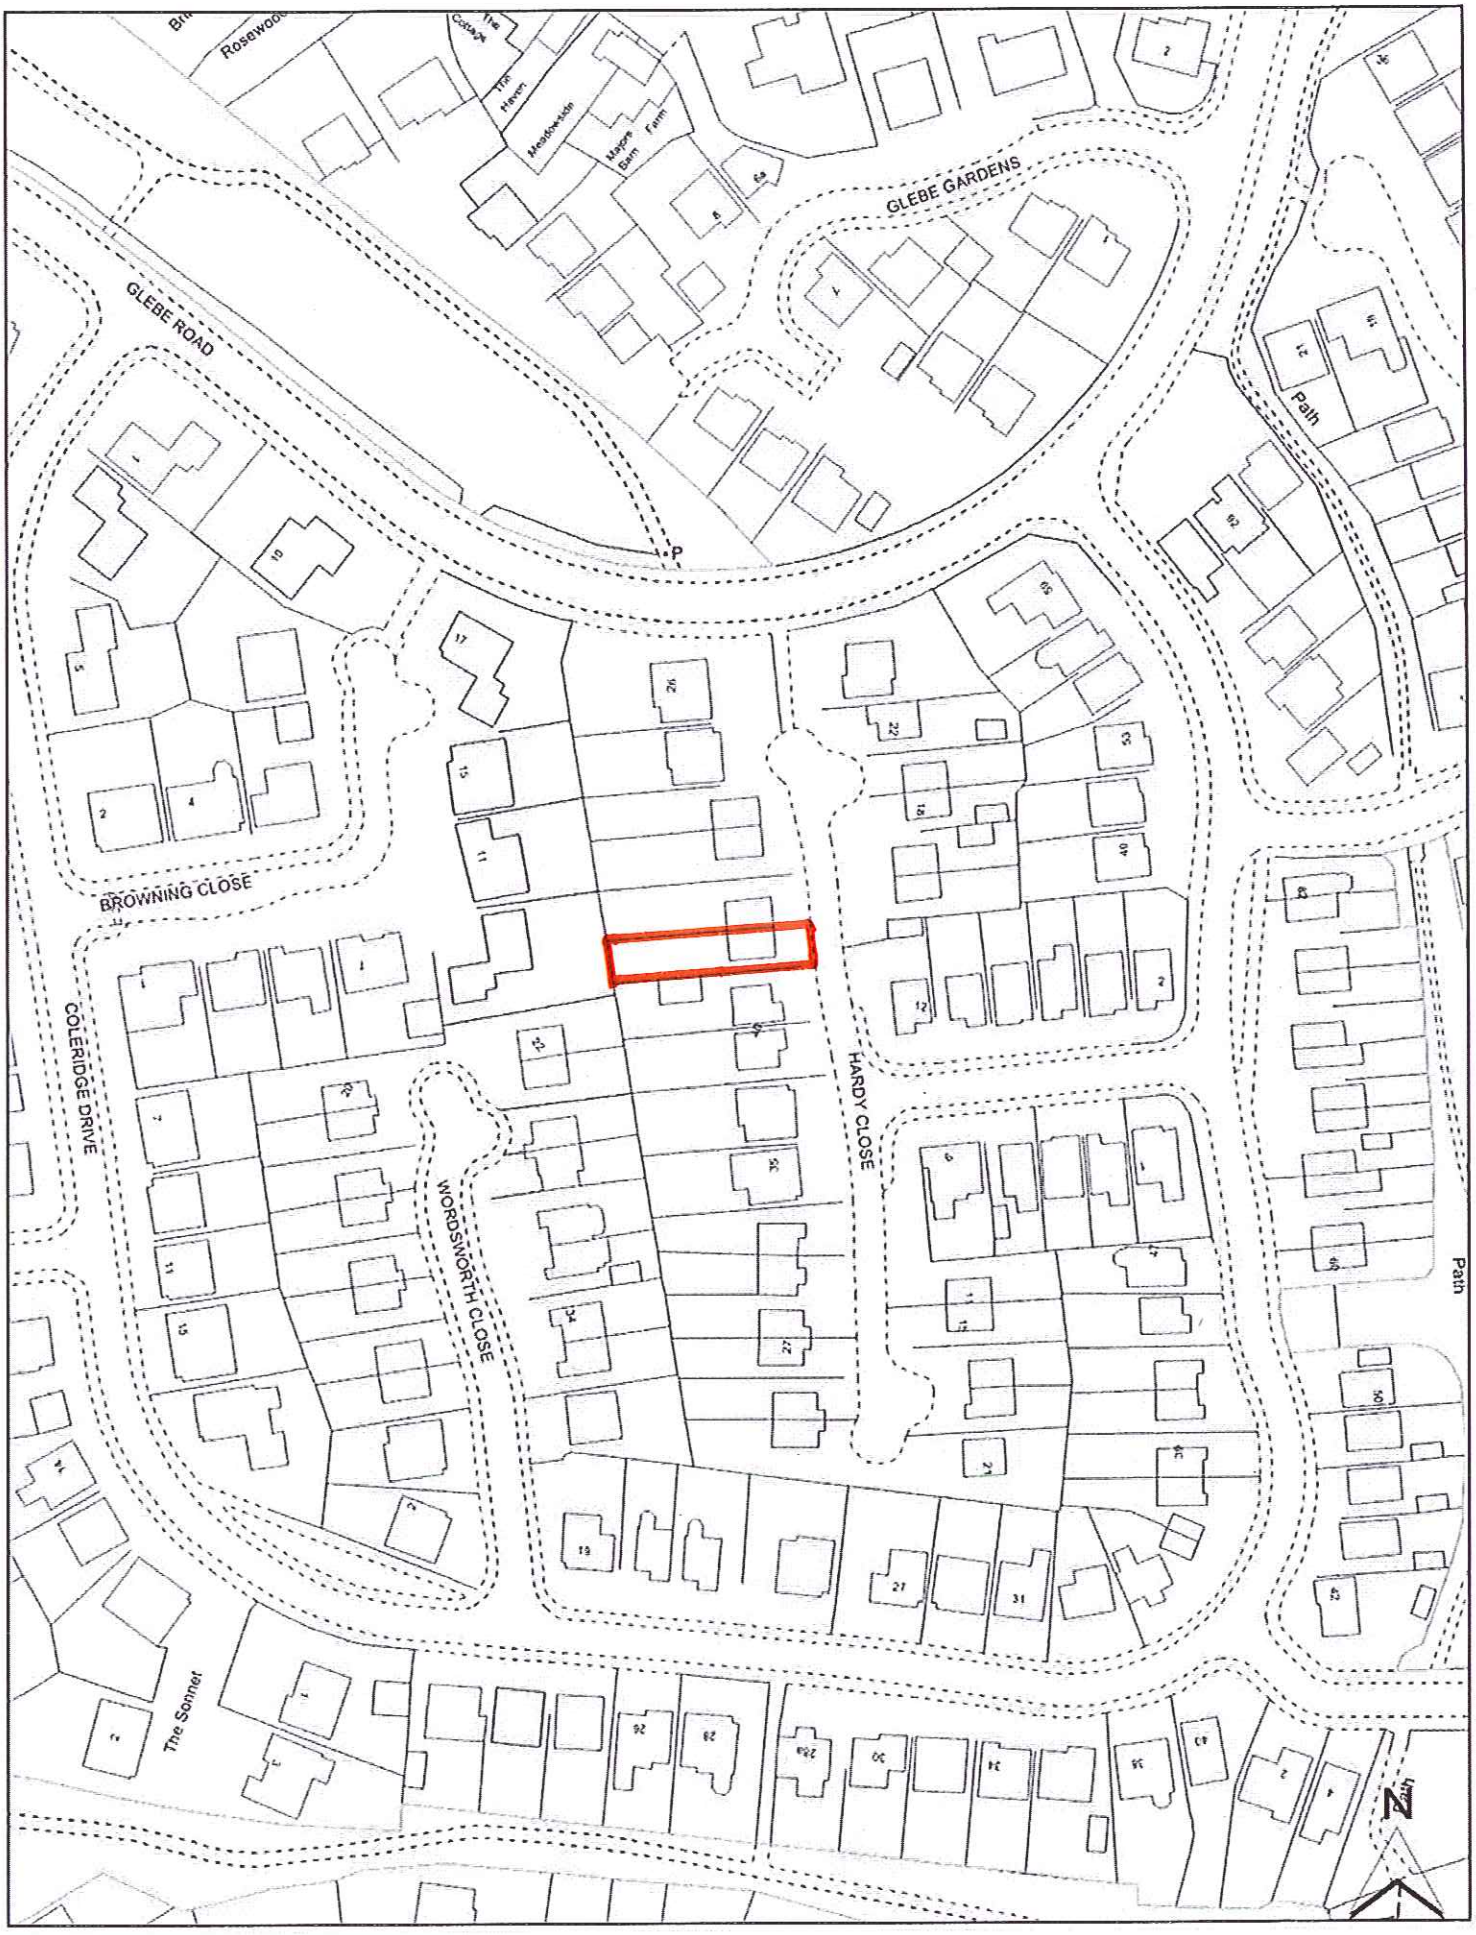

STAFFORDSHIRE moorlands DISTRICT COUNCIL
ACHIEVING · EXCELLENCE

© Crown copyright and database rights 2012 Ordnance Survey 100018384.

MAP SCALE: 1:1250