Copyright of this drawing is vested in the Architect and it must not be copied or reproduced without consent. Figured dimensions only are to be taken from this drawing. All contractors must visit the site and be responsible for taking and checking all dimensions relative to their work. Hewitt&Carr Architects Ltd are to be advised of any variation between drawings and site conditions.
DO NOT SCALE OFF THIS DRAWING.....IF IN DOUBT ASK

Rev.	Drawn	Comments	Date

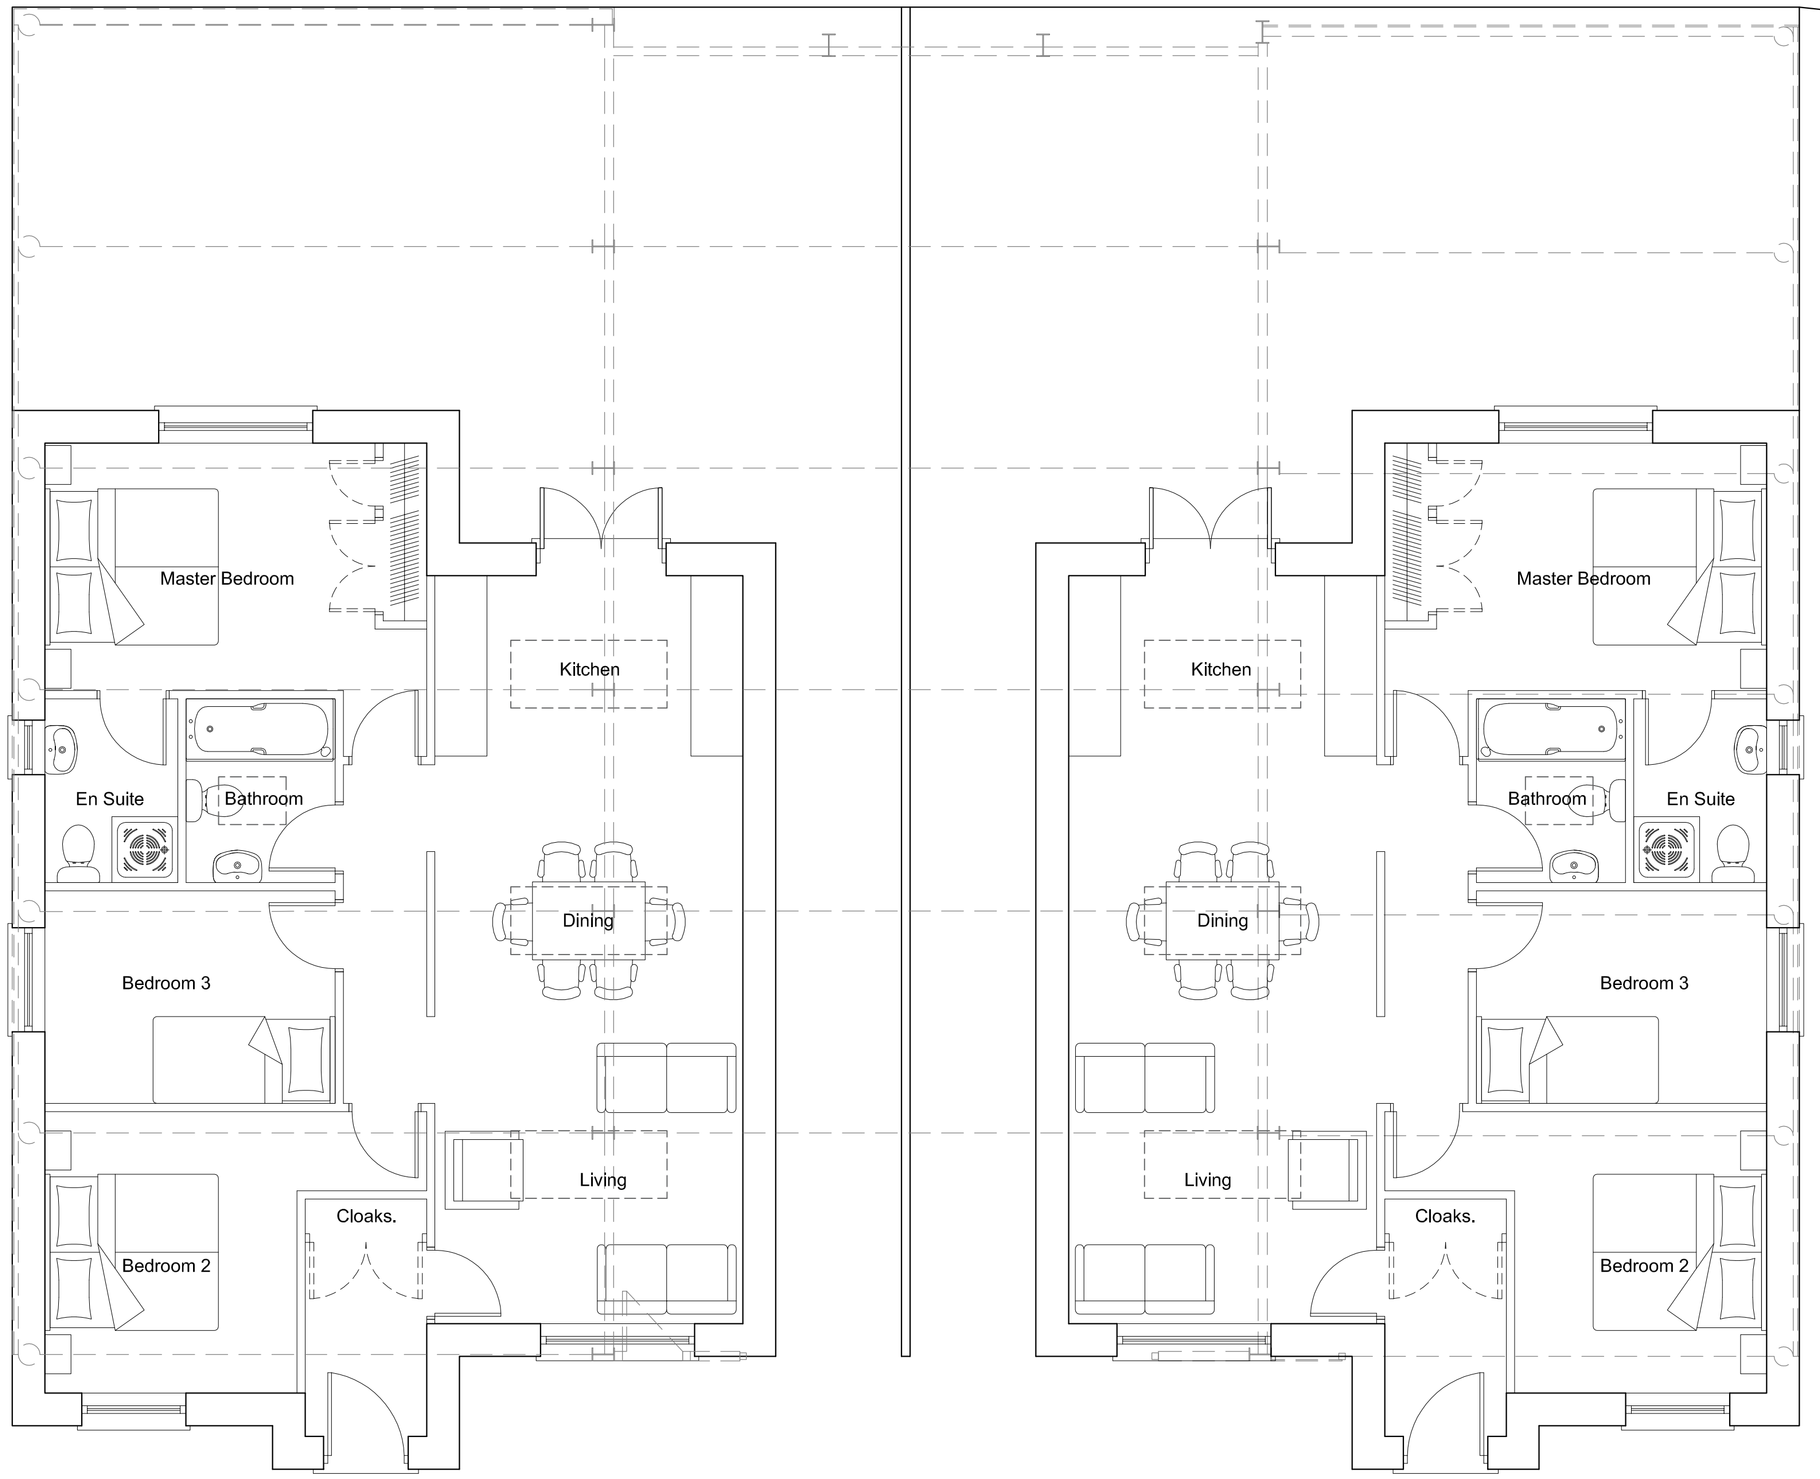

Ground Floor Plans 1:50

Ordnance Survey © Crown copyright 2016 All rights reserved. Licence number 100051789

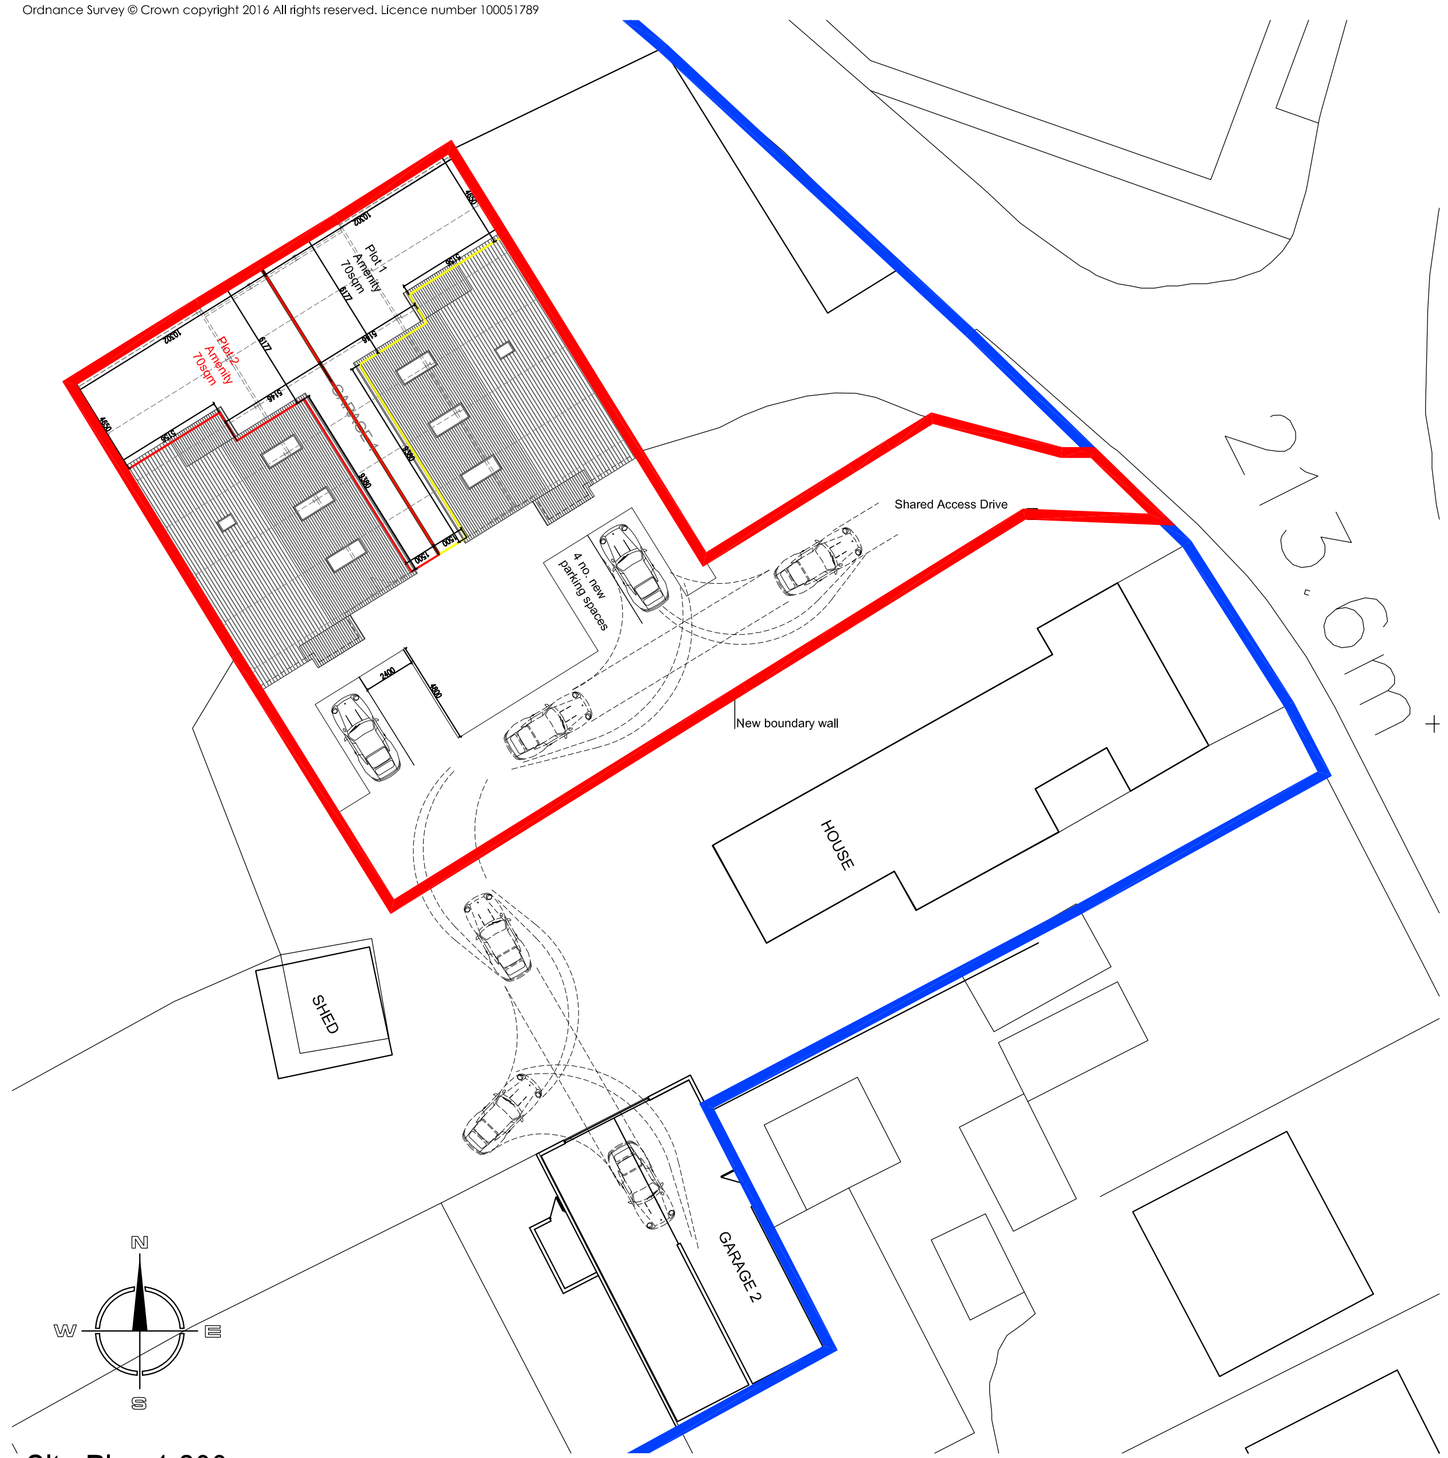

Site Plan 1:200

Hewitt&CarrArchitects
A: 2-4 Cross Street I Cheadle I Staffordshire I ST10 1NP
T: 01538 756888
E: enquiries@hcarchitects.co.uk
W: www.hcarchitects.co.uk

Client
Mr Slater

Project
Proposed Residential Developement
Newfold Farm, Sytch Road, Brown Edge

Title
Proposed 2no. 3 Bed Bungalows
Plans

Status
Scheme

Date July 2016

Drawn

Scale @A1 As Stated

Checked

Project No 00537

Drawing No. AL(0)03

Rev

SCHEME

File: first fix REF