Copyright of this drawing is vested in the Architect and it must not be copied or reproduced without consent. Figured dimensions only are to be taken from this drawing. All contractors must visit the site and be responsible for taking and checking all dimensions relative to their work. Hewitt&Carr Architects Ltd are to be advised of any variation between drawings and site conditions.
DO NOT SCALE OFF THIS DRAWING.....IF IN DOUBT ASK

Rev.	Drawn	Comments	Date

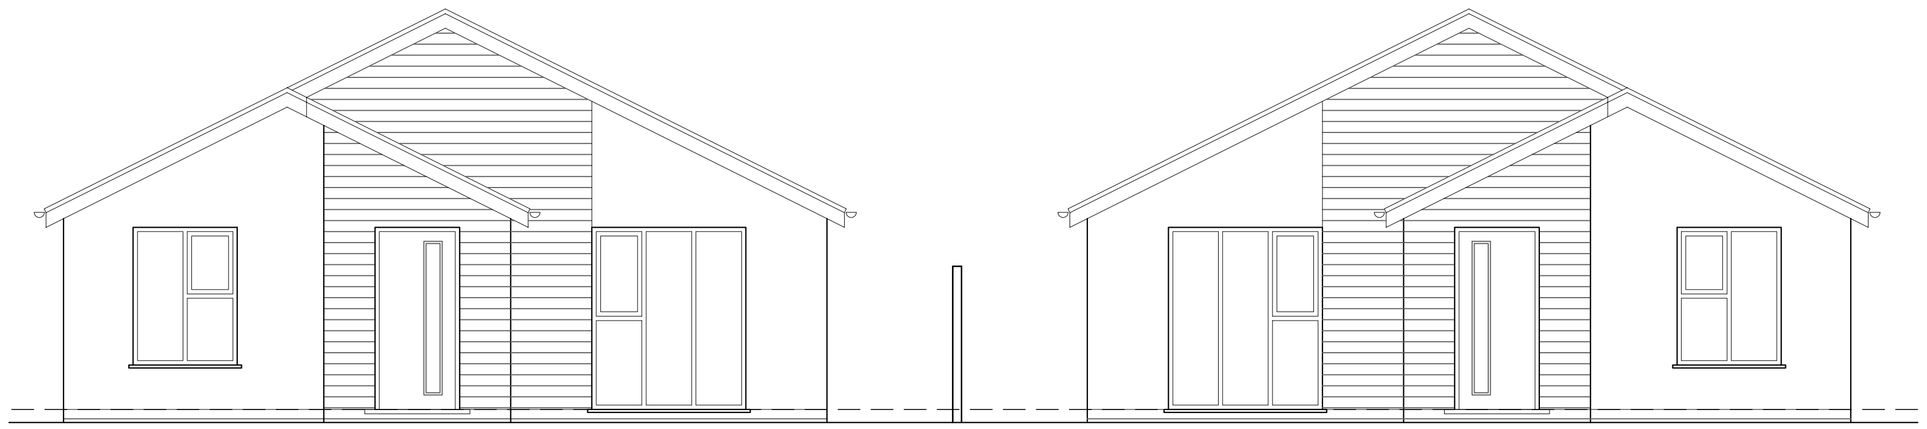

Front Elevation 1:50

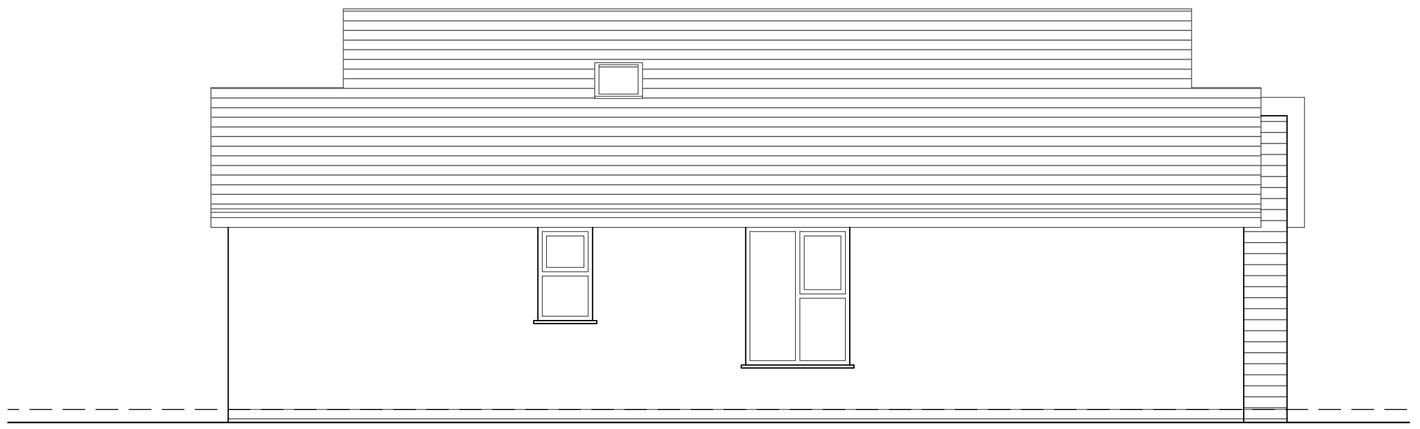

Unit 1 Side Elevation 1:50

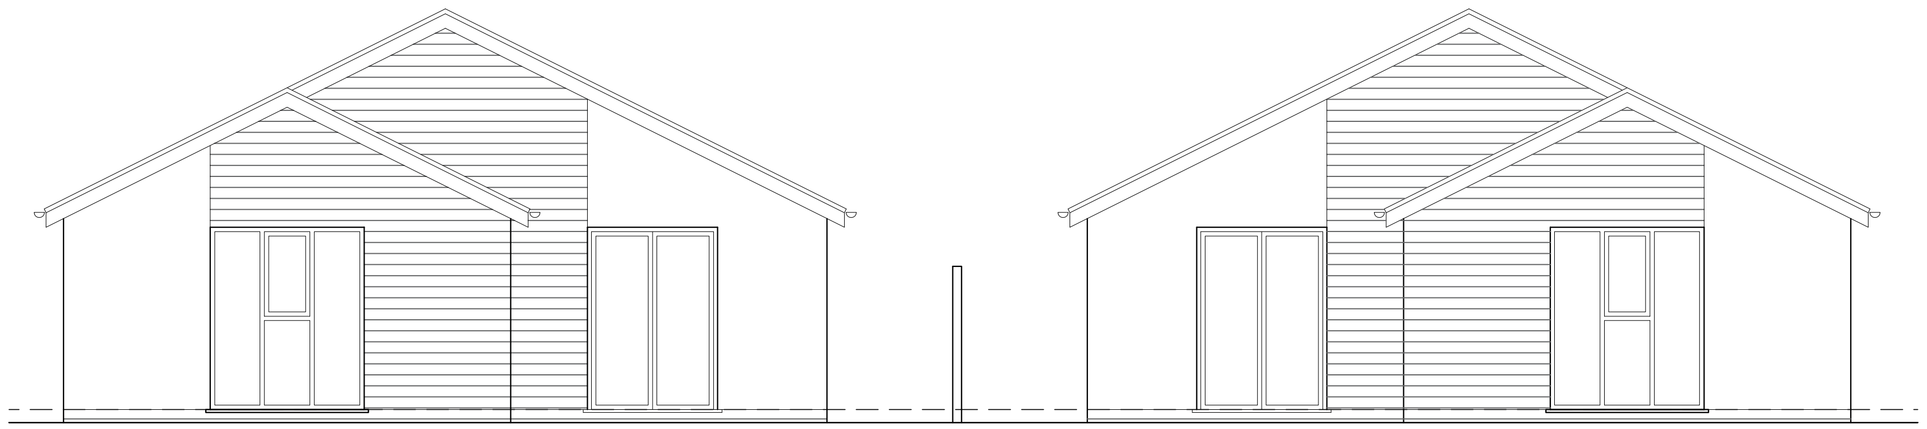

Rear Elevation 1:50



Unit 2 Side Elevation 1:50

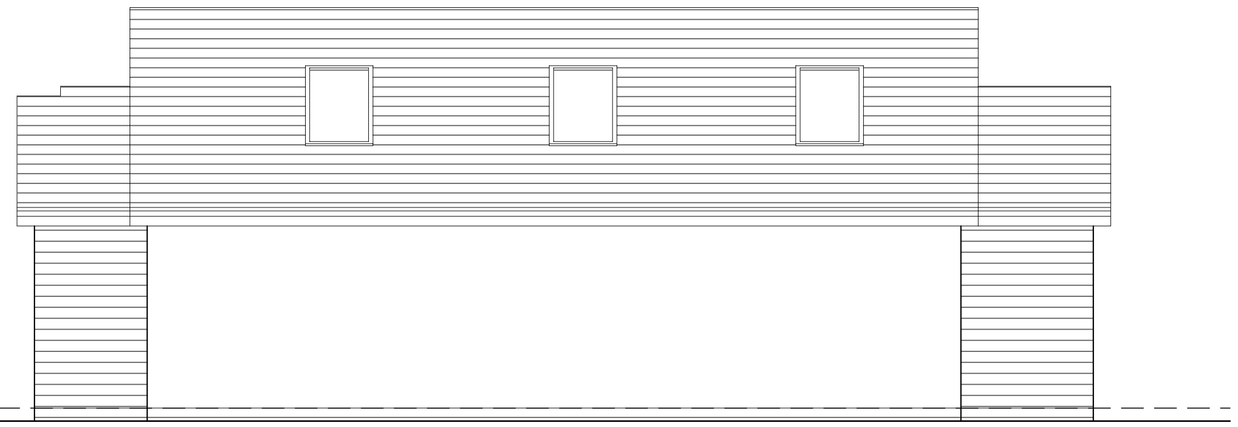

Unit 1 Side Elevation 1:50

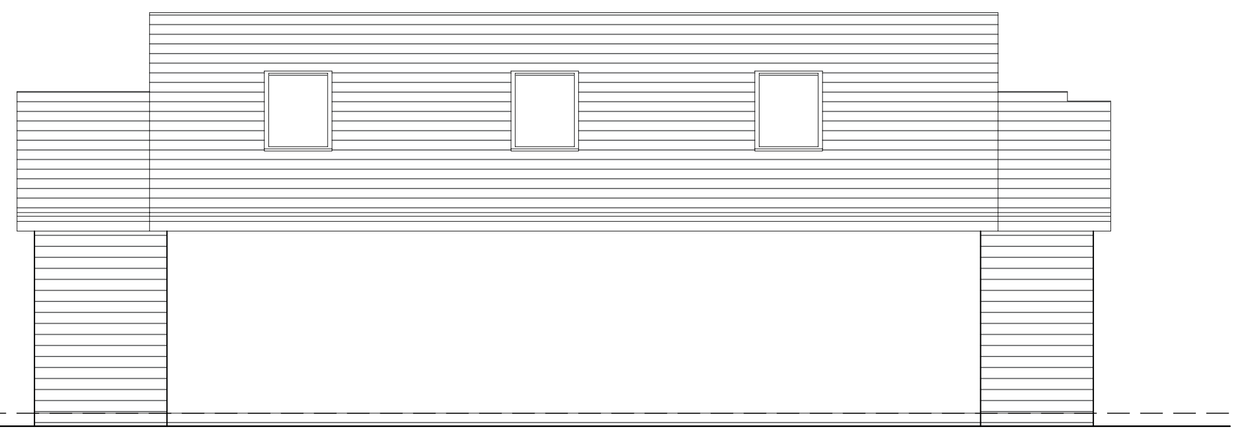

Unit 2 Side Elevation 1:50

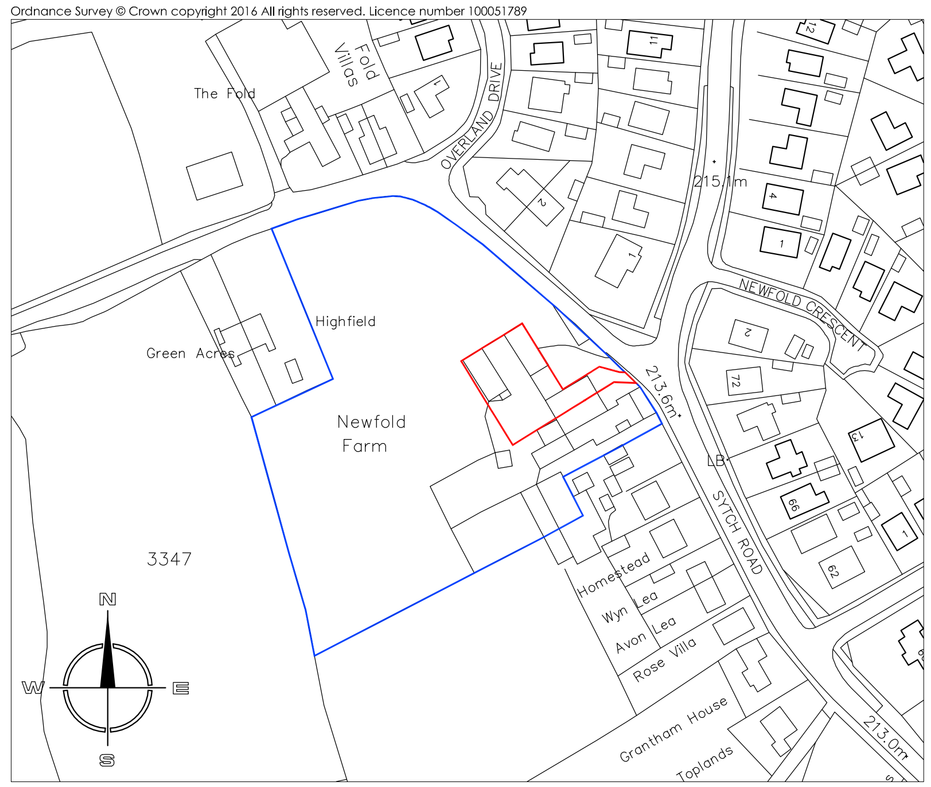

Site Location Plan 1:1250

Hewitt&Carr Architects
A: 2-4 Cross Street I Cheadle I Staffordshire I ST10 1NP
T: 01538 756888
E: enquiries@hcarchitects.co.uk
W: www.hcarchitects.co.uk

Client
Mr Slater

Project
Proposed Residential Developement
Newfold Farm, Sytch Road, Brown Edge

Title
Proposed 2no. 3 Bed Bungalows
Plans and Elevations

Status
Scheme

Date July 2016 Drawn

Scale @A1 As Stated Checked

Project No 00537 Drawing No. AL(0)04 Rev

SCHEME

File Ref: H:\REF