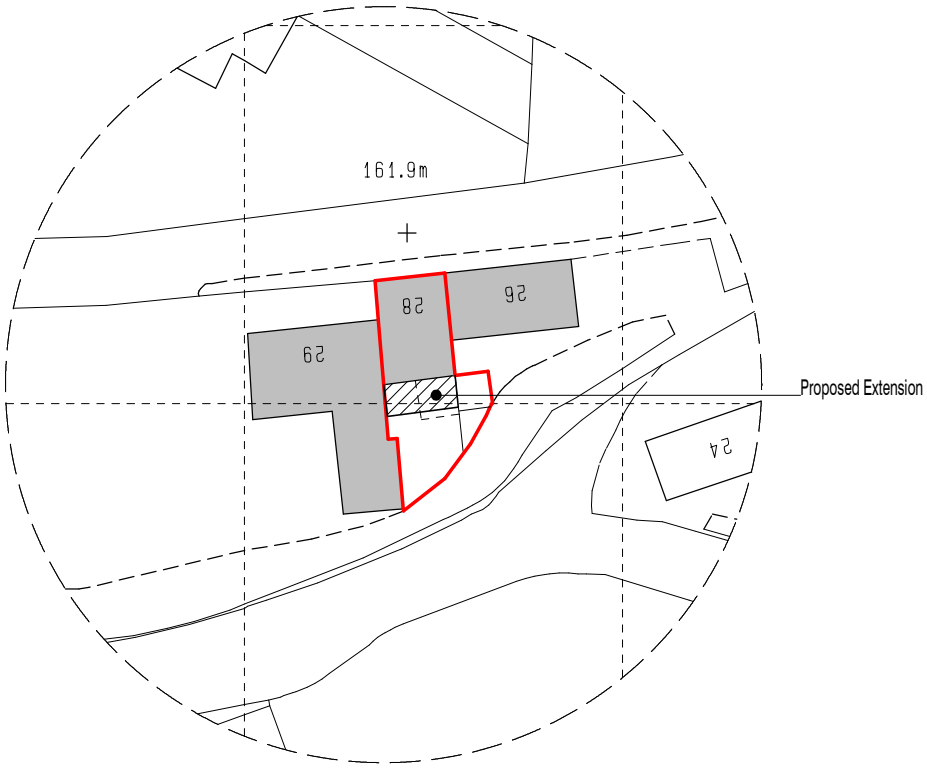

© Crown Copyright 2007. All rights reserved. Licence number 100020449

Block Plan
Scale 1:500

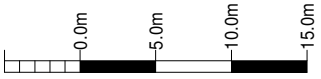

scale bar @ 1:500

MR S. EMERY

PROPOSED EXTENSION & ALTERATIONS TO 28 KILN LANE, LEEK, STAFFS, ST13 8LQ.

BLOCK PLAN

Date	Sheet	Scale
APRIL 2009	A4	1:500
Drg No.	Rev.	Drawn
2009-1650-04	-	AB

Rev.

SAMMONS Architectural LIMITED
Chartered Institute of Architectural Technologists

10 Cawdry Buildings, Fountain Street, Leek. ST13 6JP
Telephone + Fax 01538 386002
E-mail: info@sammonsltd.co.uk

This drawing is copyright. Do not scale.
All dimensions must be checked prior to commencement.