


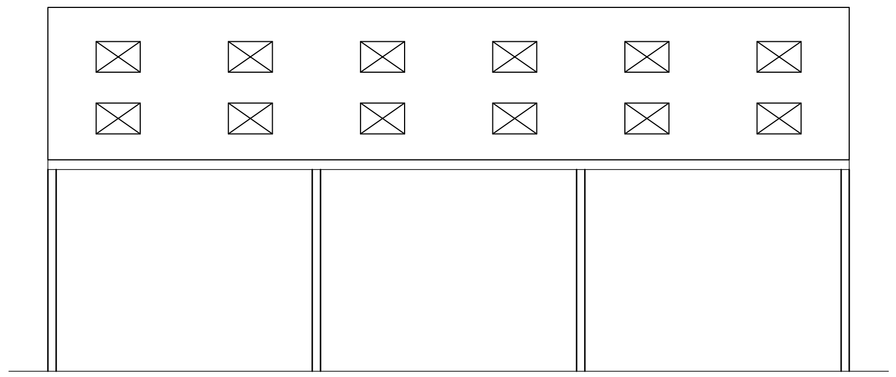


WEST ELEVATION - 1:100 @ A1

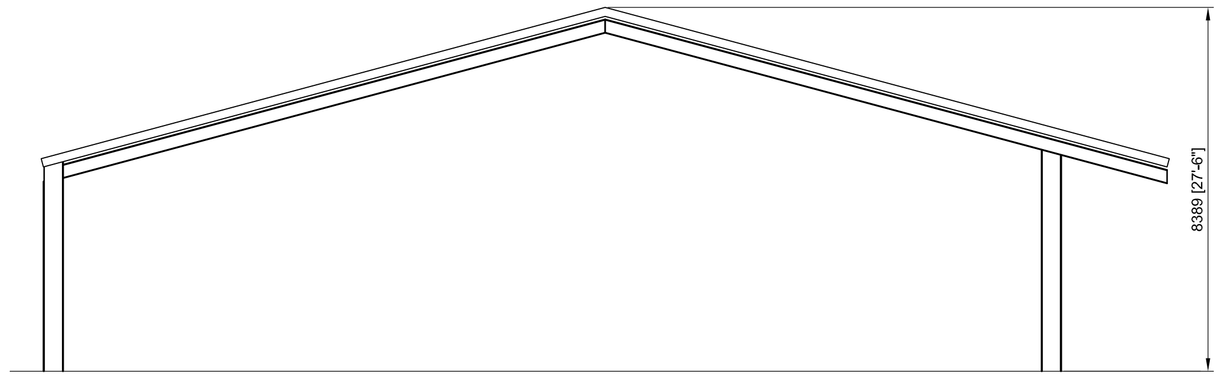


NORTH ELEVATION - 1:100 @ A1

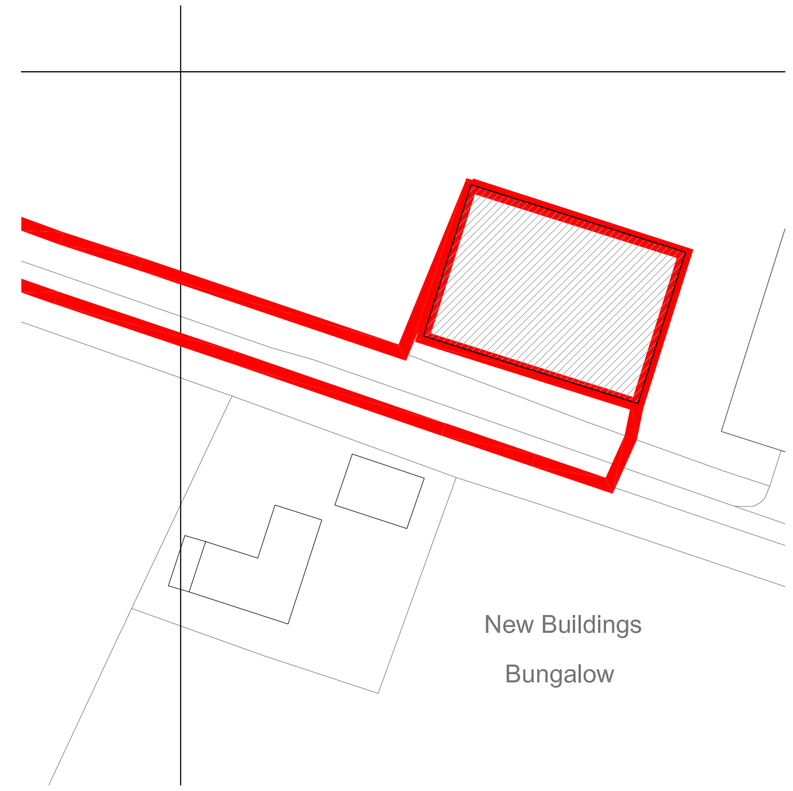


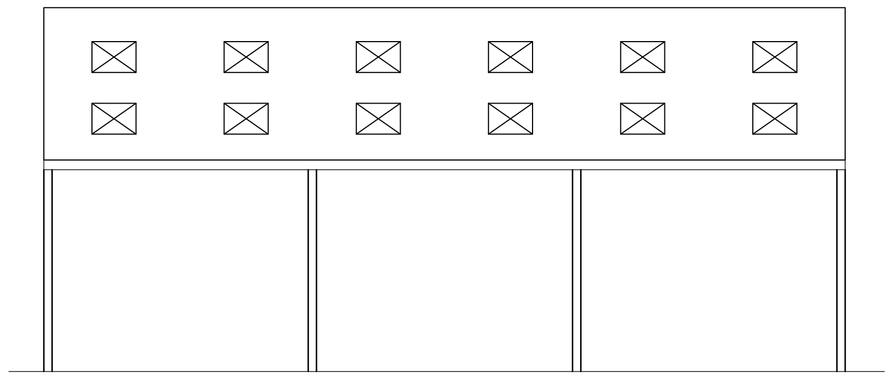

WEST ELEVATION - 1:100 @ A1

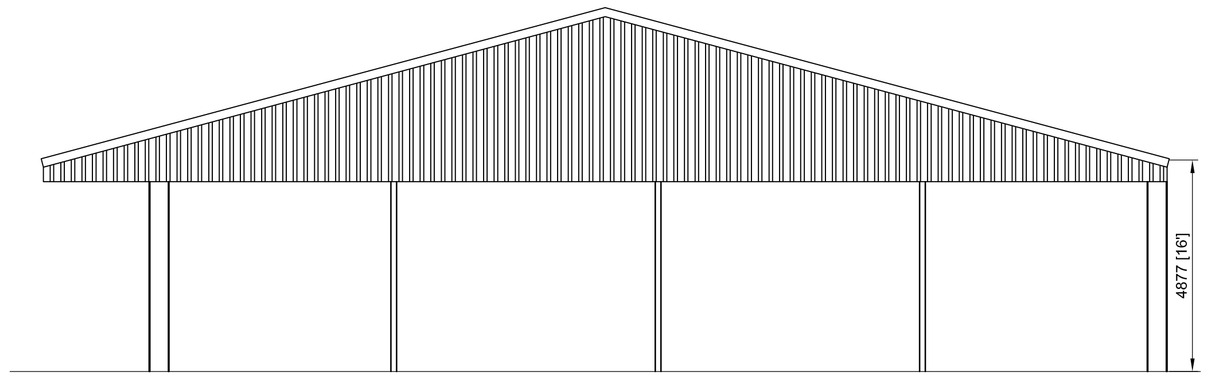

SOUTH ELEVATION - 1:100 @ A1

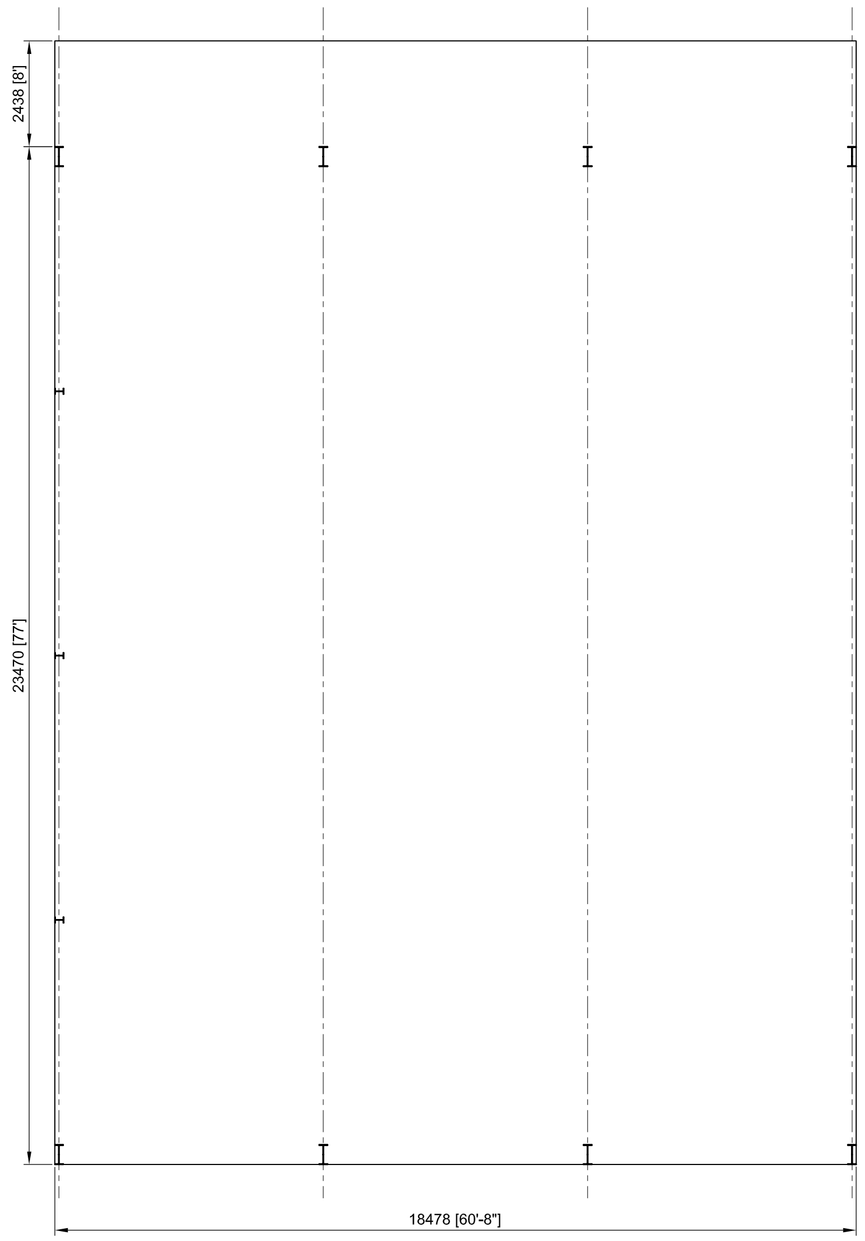

LAYOUT - 1:100 @ A1


ROOF
Green coloured fibre cement sheets, with alternate venting ridge and barge boards at the gable ends

WEST ELEVATION
No cladding, open

EAST ELEVATION
No cladding, open

NORTH ELEVATION
No cladding, open

SOUTH ELEVATION
Space boarding square to eaves

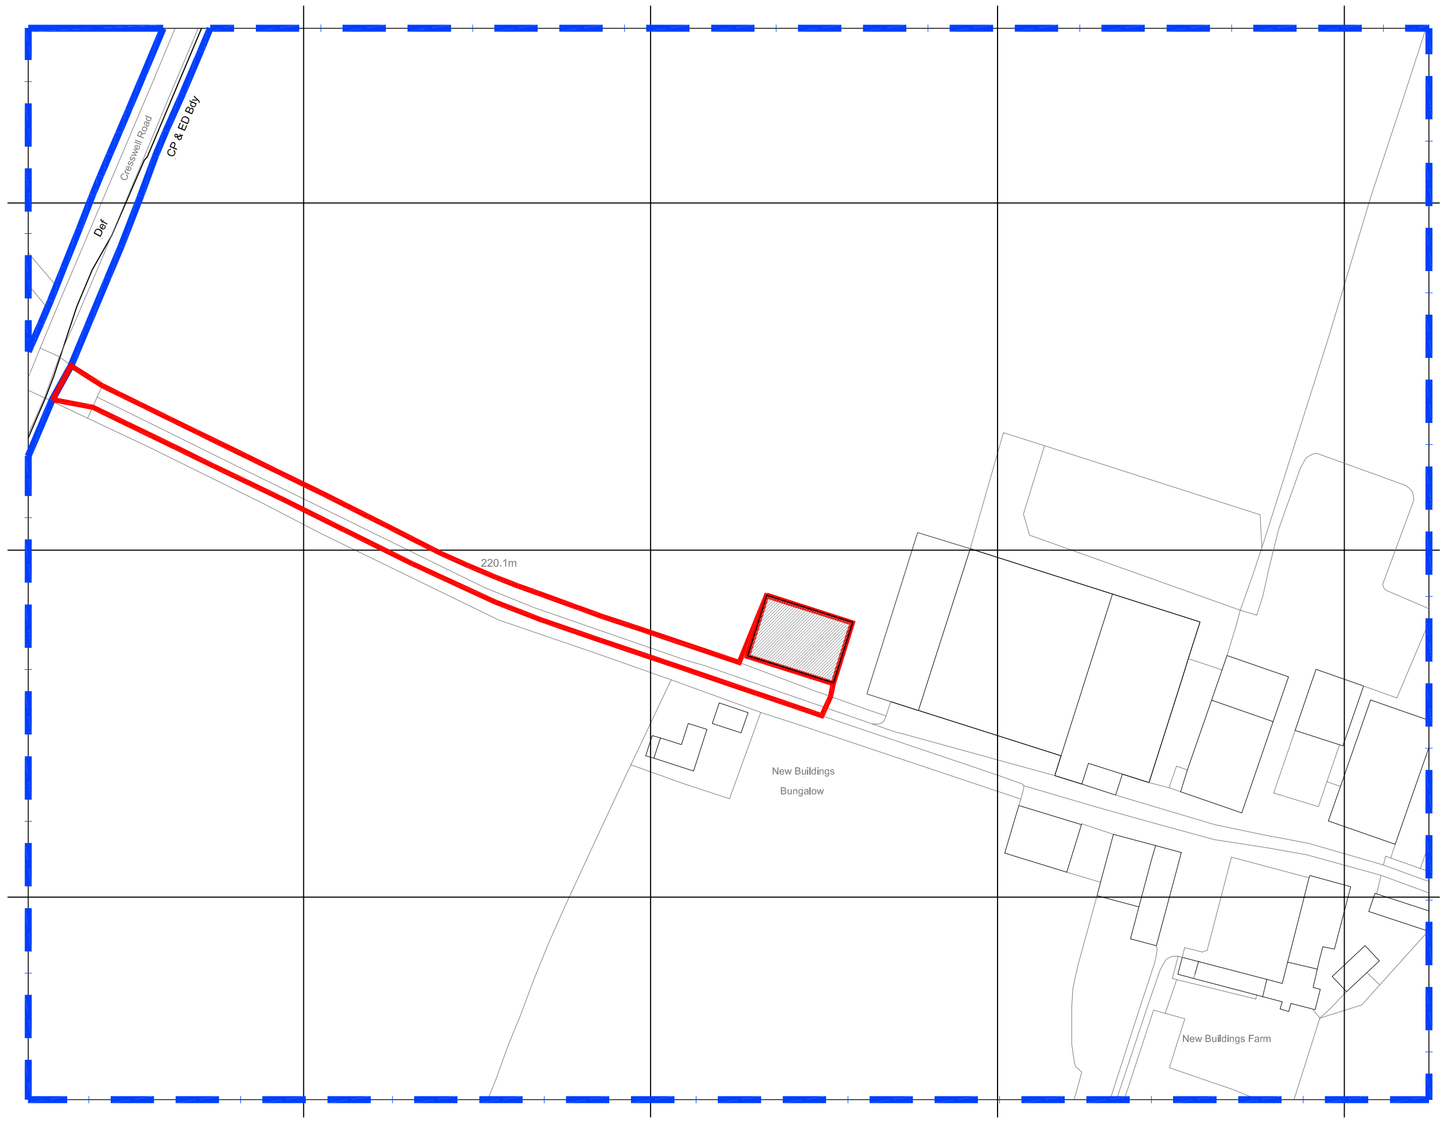

LEFT: SITE LOCATION - 1:1250 @ A1
ABOVE: BLOCK PLAN - 1:500 @ A1

©Crown Copyright and database rights 2016 OS 100019980

N

Rev	Date	Description
-	..	.

M J BARRETT
CONSTRUCTIONS
Brookside Business Park
Brookside Road
Uttoxeter Staffs.
ST14 8AT
tel 01889 564253 fax 01889 564210

Client
Mr A Barnett

Project
New Buildings Farm
Cresswell Road
Hilderstone
Staffs
ST15 8SL

Title
Planning
Phase 1

Drawn KS	Date 29.3.17
Checked .	Scale -:- @ A1

Status
B2071

Drg No.	Rev
3862-01	-

DO NOT SCALE. IF IN DOUBT ASK

This drawing is Copyright. It is sent to you in confidence. It must not be copied or disclosed to third parties without our written permission. It remains our property and must be returned on request.