

NORTH ELEVATION

(SHED TO BE DEMOLISHED OMITTED FOR CLARITY)

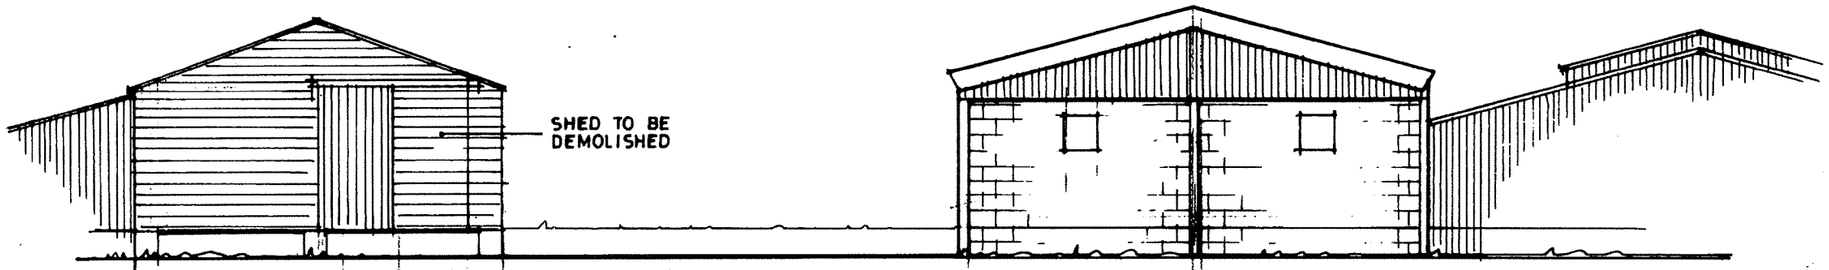

WEST ELEVATION

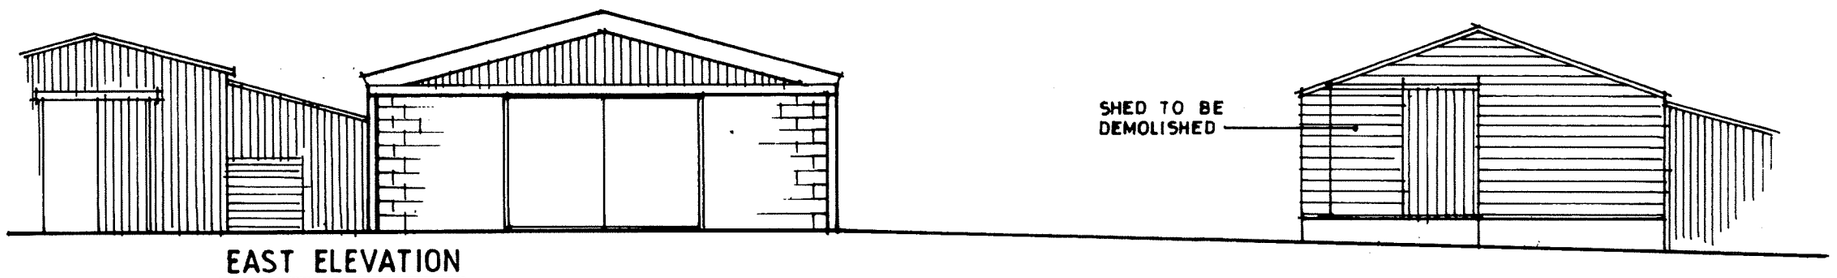

EAST ELEVATION

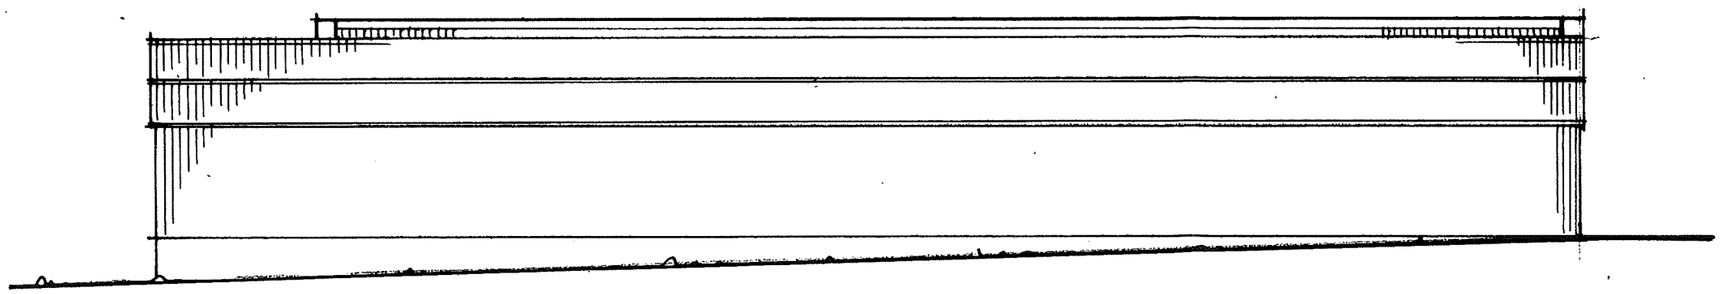

SOUTH ELEVATION

PROJECT

DALE BANK FARM SHOP, FREEHAY

CLIENT

MR. R. SCRAGG

DRAWING

EXISTING ELEVATIONS

HOWKINS & HARRISON

DRN. BY	SCALE	DRAWING NUMBER	REV
DAC	1:100	DBFS.ELE.004	
DATE 7.12.09			