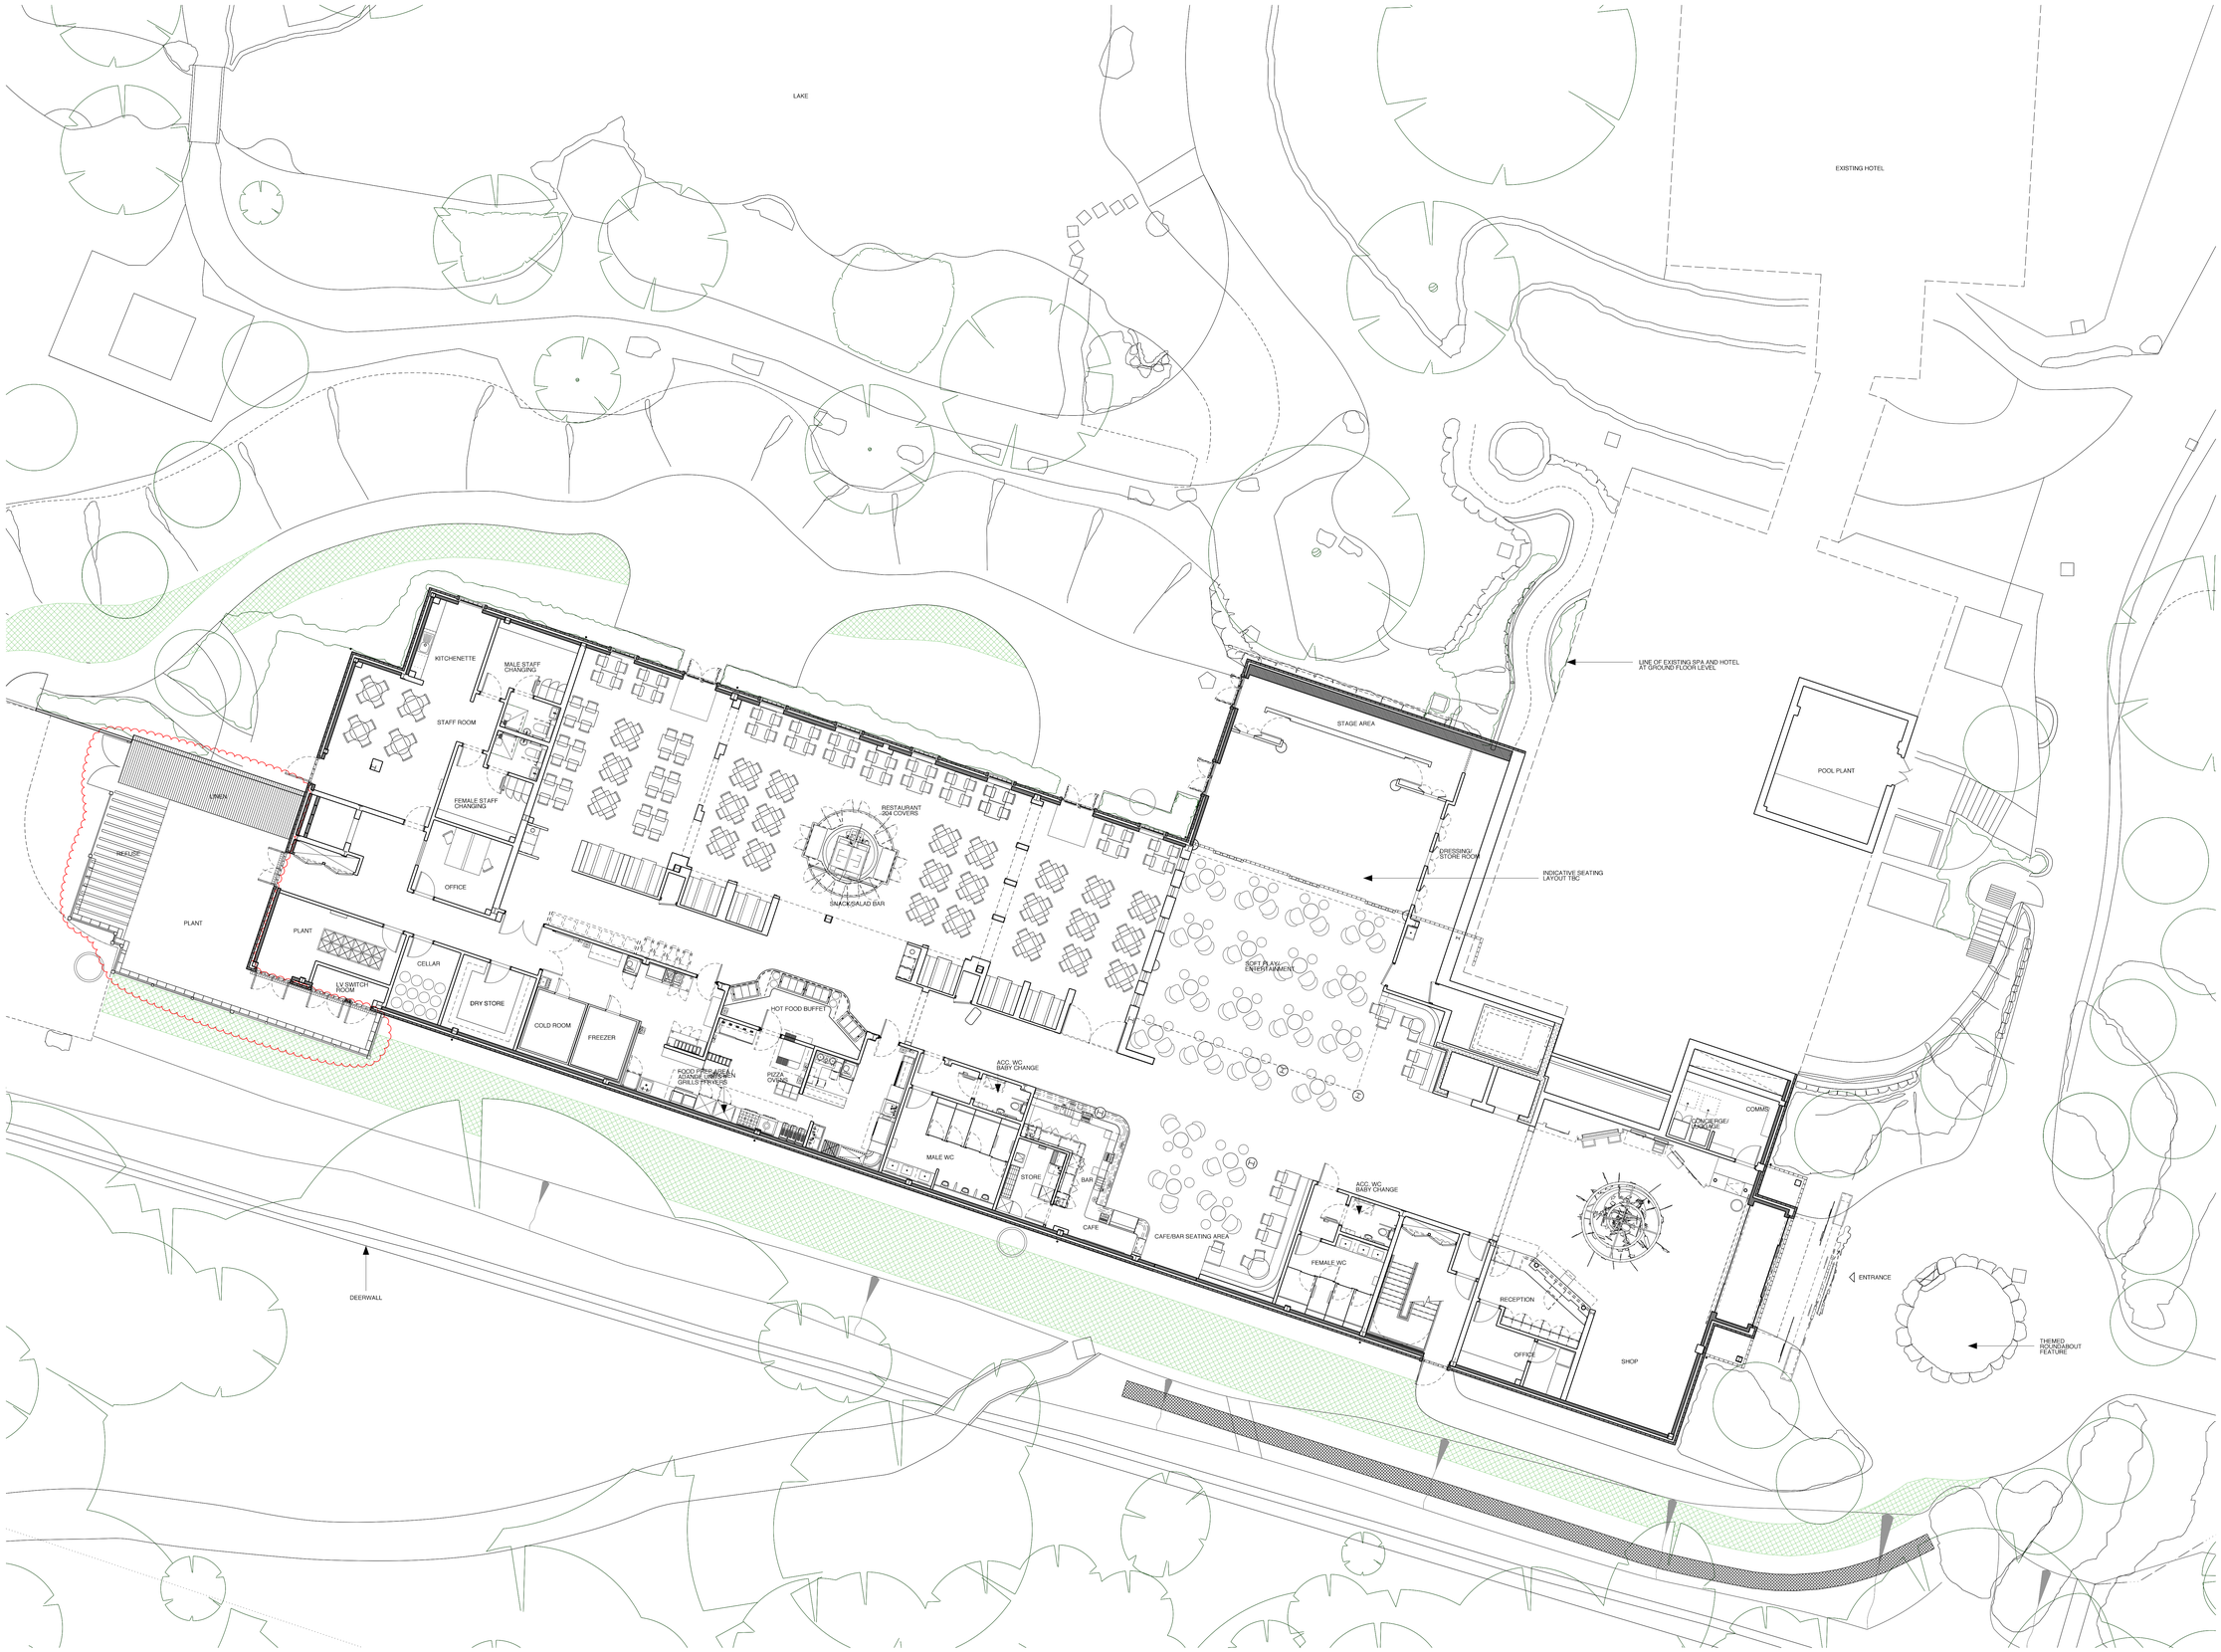

GENERAL NOTES

- DO NOT SCALE. USE FIGURED DIMENSIONS ONLY
- CONFIRM ALL DIMENSIONS AND LEVELS ON SITE

NOTE

INTERNAL LAYOUT SHOWN FOR INFORMATION ONLY

FOR DETAILED LANDSCAPE FINISHES REFER TO NBW DRAWINGS:

373_50.3_4 ATHX SITE PLAN PROPOSED

THE MANSER PRACTICE ARCHITECTS + DESIGNERS

Bridge Studios
Hammersmith Bridge
London
W6 9DA

Telephone +44 (0)20 8741 4381
Facsimile +44 (0)20 8741 2773
Email manser@manser.co.uk
Website www.manser.co.uk

Revision	Date	Notes
C	20.03.17	PLANNING REVISION AS CLOUDED
B	29.06.16	PLANNING REVISION AS CLOUDED
A	27.08.15	PLANNING REVISION AS CLOUDED

Status
PLANNING

Project
ATR HOTEL EXTENSION

Drawing
PROPOSED LOWER GROUND FLOOR PLAN

Scale
1:100 @ A0

Date
JUL' 15

Drawing number
1308_519

Revision
C

CAD file 1308/PLOTFILES/1308_519.PO

PROPOSED LOWER GROUND FLOOR PLAN