
GENERAL NOTES

- DO NOT SCALE. USE FIGURED DIMENSIONS ONLY
- CONFIRM ALL DIMENSIONS AND LEVELS ON SITE

NOTE

INTERNAL LAYOUT SHOWN FOR INFORMATION ONLY

REVISED LANDSCAPING CHANGES ARE SUBJECT TO A SEPARATE APPLICATION (REF 05/2997/F)

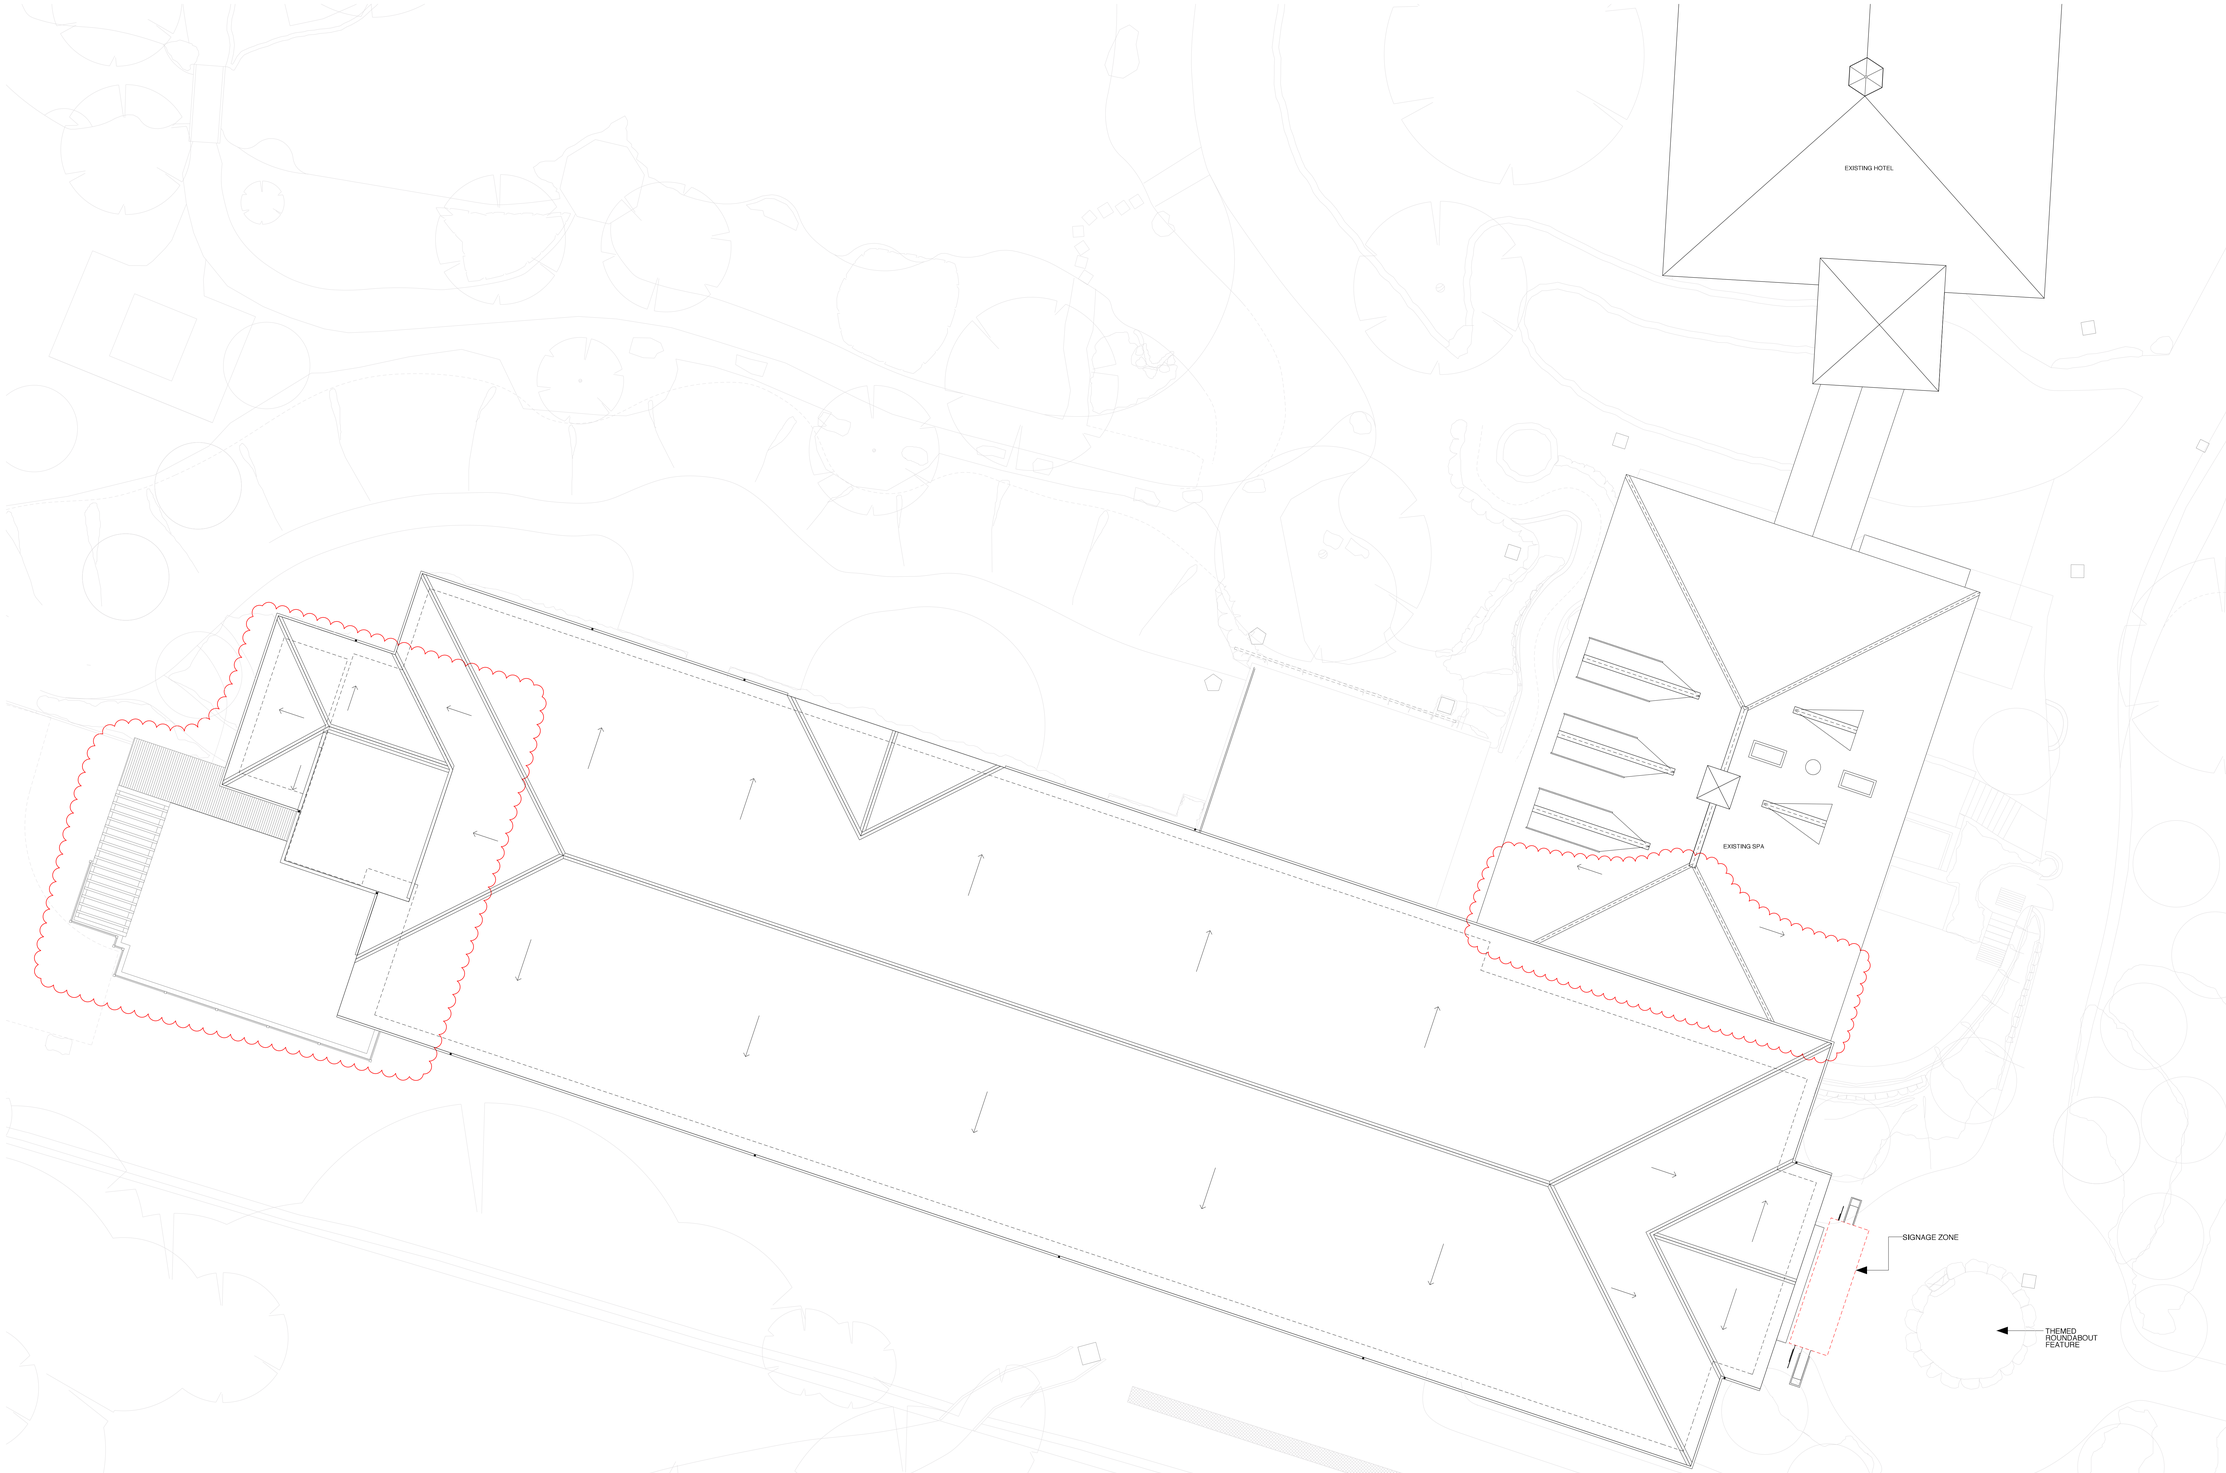

N

0M 1M 5M 10M

THE MANSER PRACTICE ARCHITECTS + DESIGNERS

Bridge Studios
Hammersmith Bridge
London
W6 9DA

Telephone +44 (0)20 8741 4381
Facsimile +44 (0)20 8741 2773
Email manser@manser.co.uk
Website www.manser.co.uk

Revision	Date	Notes
C	20.03.17	PLANNING REVISION AS CLOUDED
B	29.06.16	PLANNING REVISION AS CLOUDED
A	27.08.15	PLANNING REVISION AS CLOUDED

Status
PLANNING

Project
ATR HOTEL EXTENSION

Drawing
PROPOSED ROOF PLAN

Scale	Date
1:100 @ A0	JUL' 15
Drawing number	Revision
1308_523	C

CAD file 1308#523#ELEVATIONS

PROPOSED ROOF PLAN