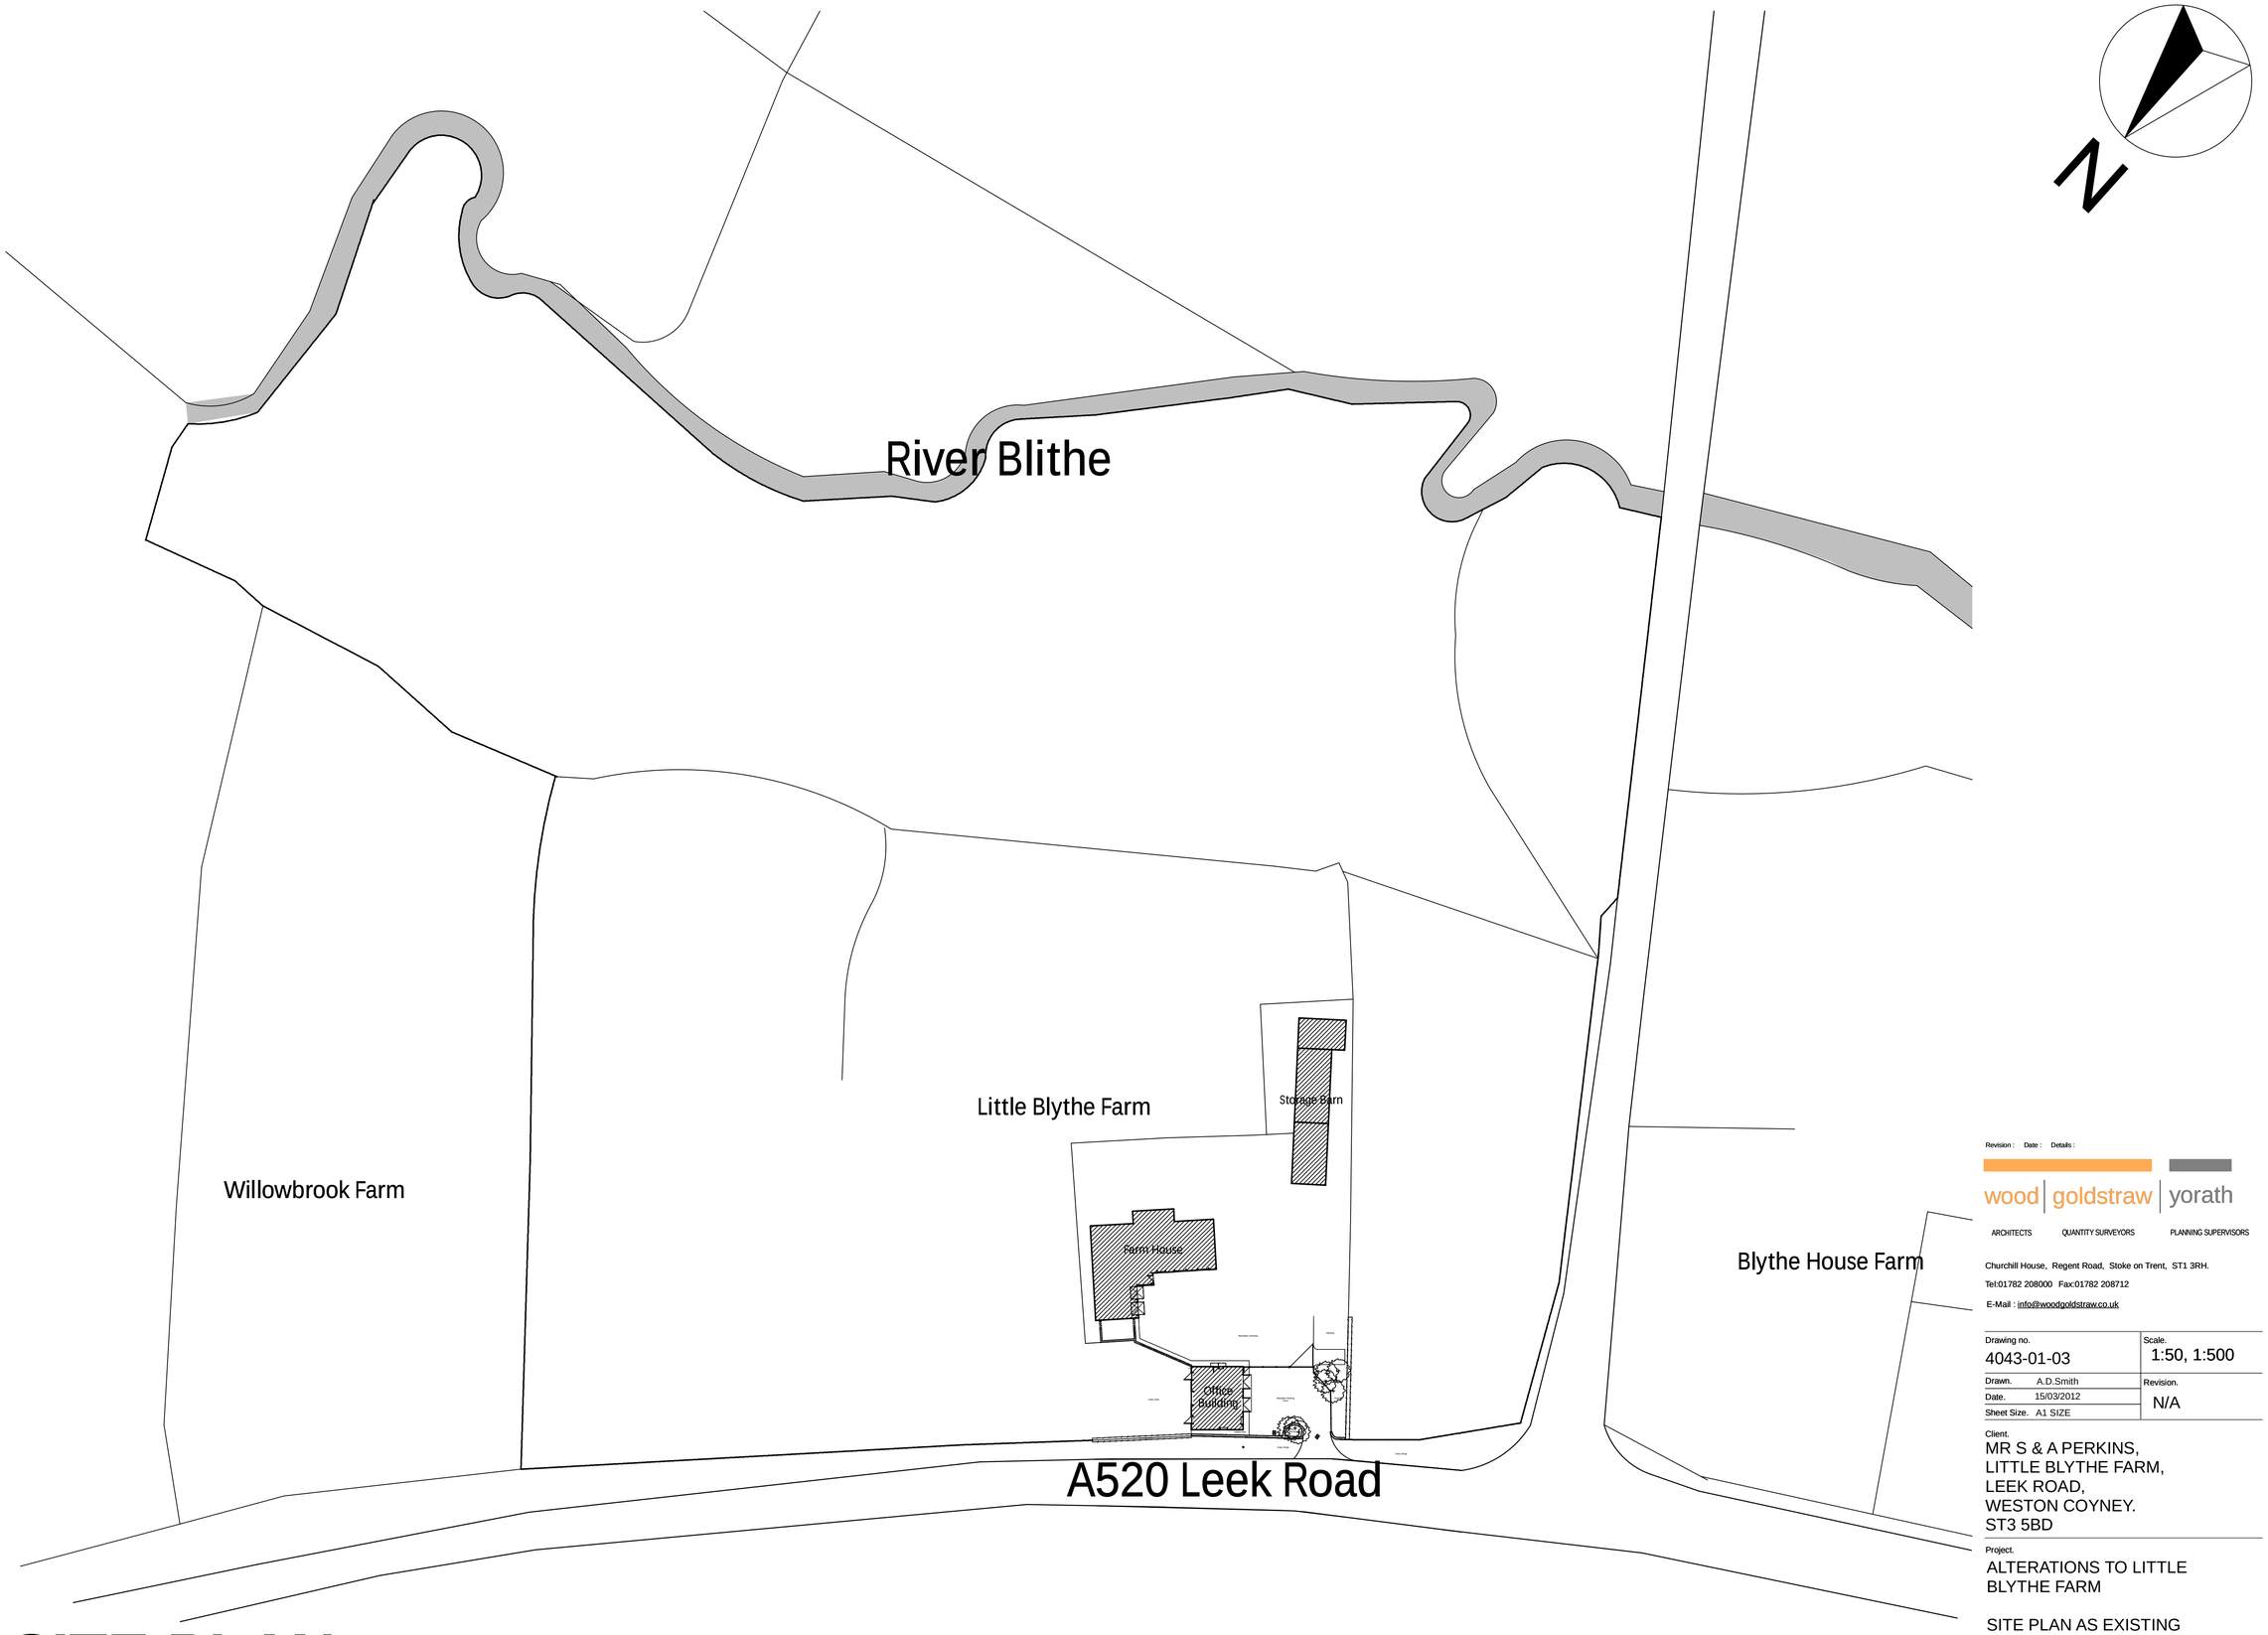

SITE PLAN:

Revision : Date : Details :

wood | goldstraw | yorath

ARCHITECTS QUANTITY SURVEYORS PLANNING SUPERVISORS

Churchill House, Regent Road, Stoke on Trent, ST1 3RH.

Tel:01782 208000 Fax:01782 208712

E-Mail : info@woodgoldstraw.co.uk

Drawing no. 4043-01-03	Scale. 1:50, 1:500
Drawn. A.D.Smith	Revision. N/A
Date. 15/03/2012	
Sheet Size. A1 SIZE	

Client.
MR S & A PERKINS,
LITTLE BLYTHE FARM,
LEEK ROAD,
WESTON COYNEY.
ST3 5BD

Project.
ALTERATIONS TO LITTLE BLYTHE FARM

SITE PLAN AS EXISTING

Copyright. Wood Goldstraw & Yorath.

Contractors are to check all dimensions on site and refer any discrepancies to the Architects immediately. Do not scale from this drawing.

PDF created with pdfFactory Pro trial version www.pdffactory.com