



1. 1st Floor 1:50

0. Site Plan 1:50

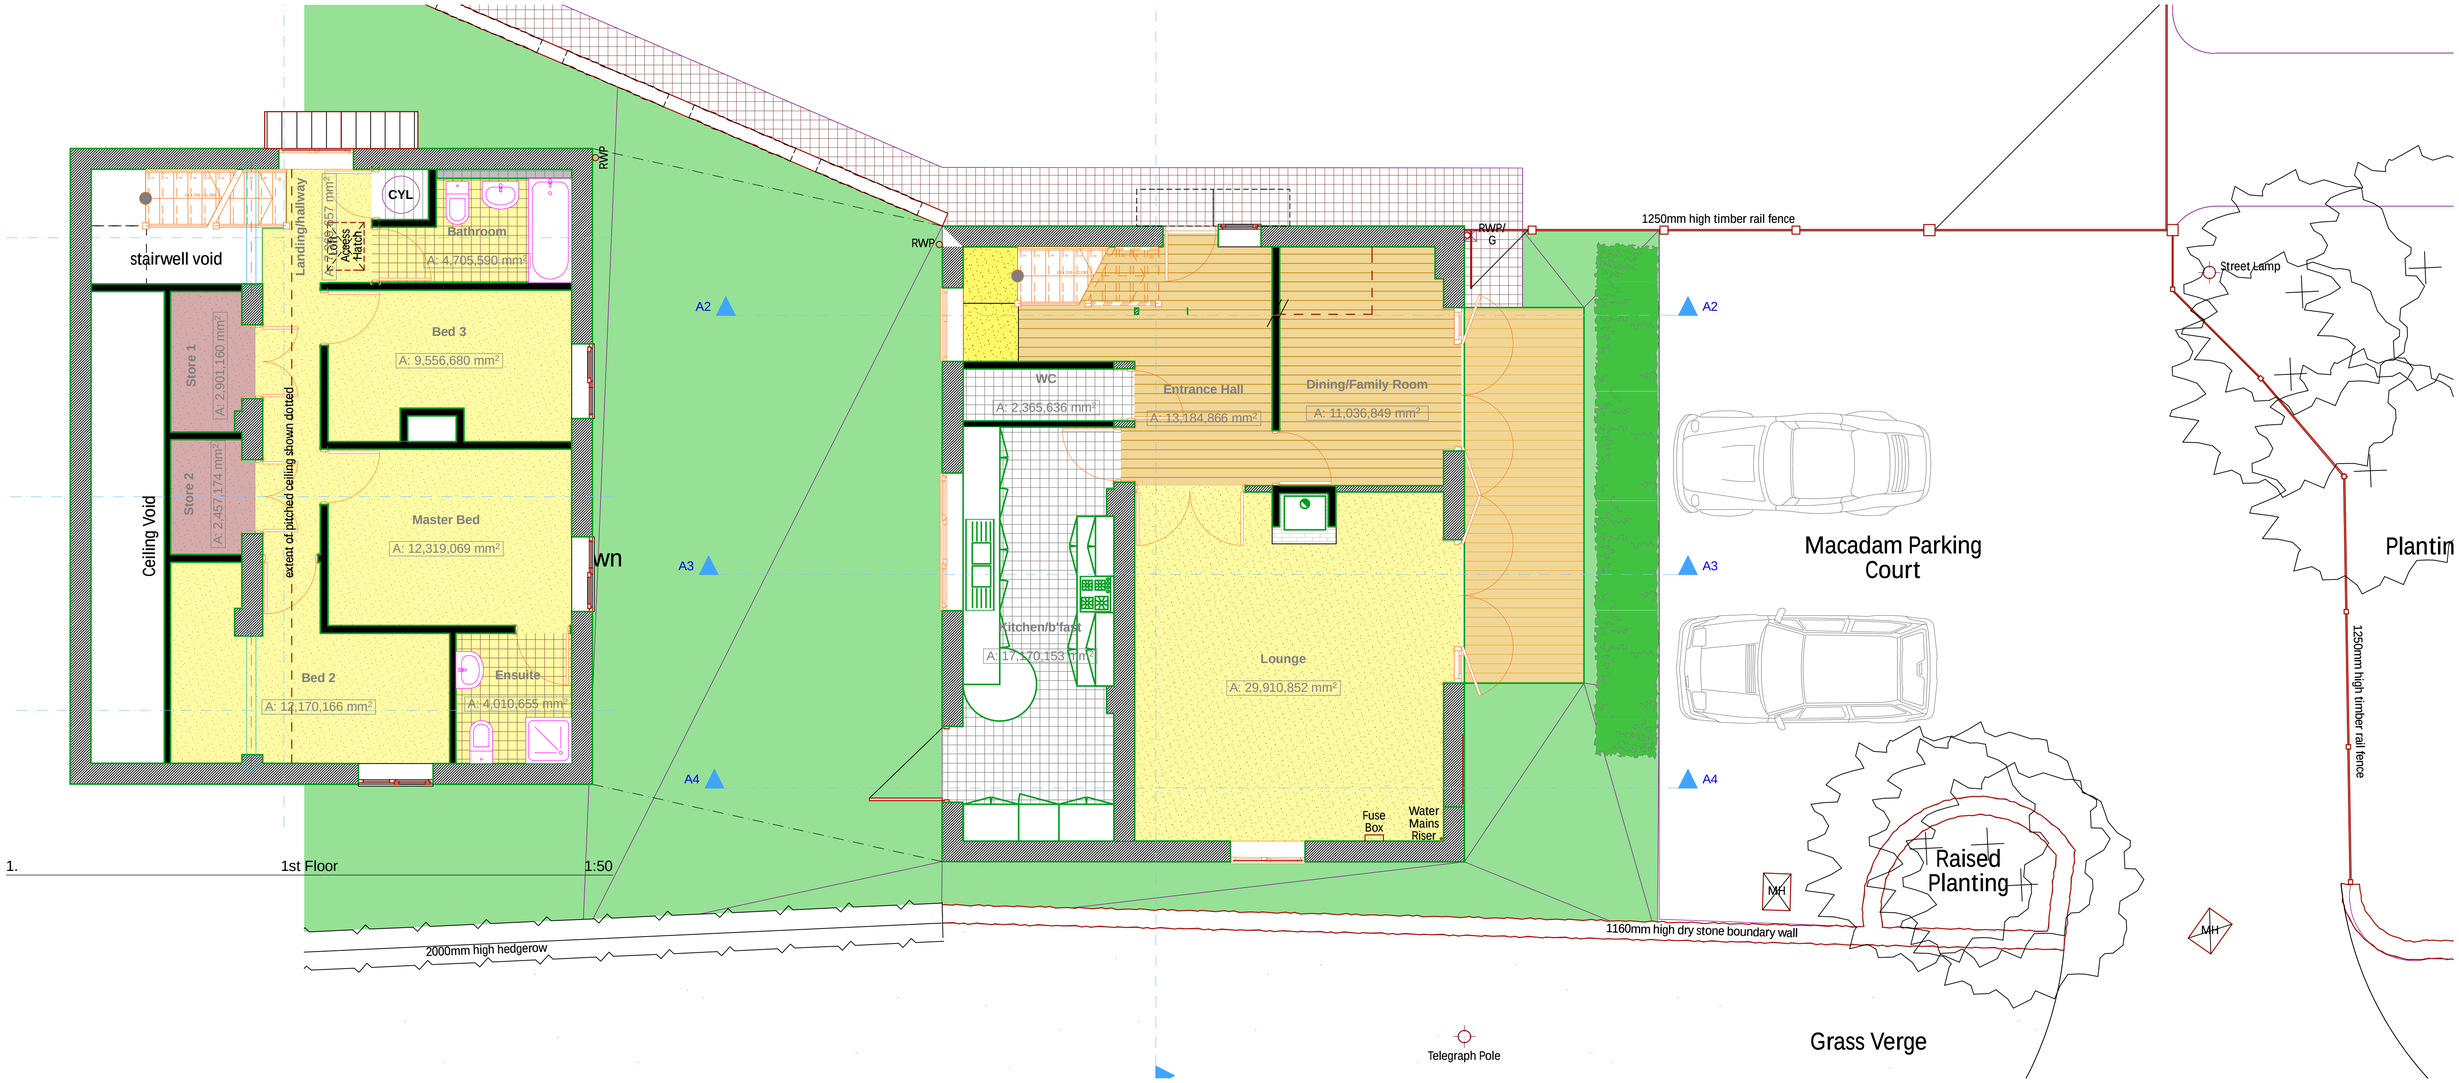

Generic Perspective 1:201.62

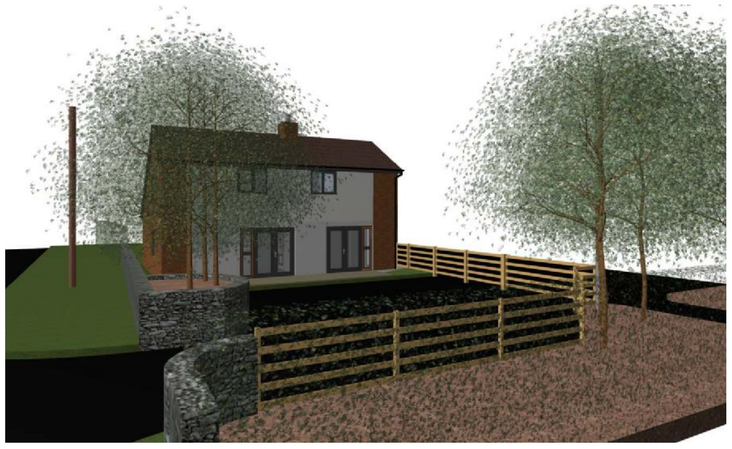

Generic Perspective 1:201.62



Generic Perspective 1:201.62

Revision : Date : Details :

wood | goldstraw | yorath

ARCHITECTS QUANTITY SURVEYORS PLANNING SUPERVISORS

Churchill House, Regent Road, Stoke on Trent, ST1 3RH.
Tel:01782 208000 Fax:01782 208712
E-Mail : info@woodgoldstraw.co.uk

Drawing no. **4043-01-09**	Scale. 1:50, 1:201.62
Drawn. SAE	Revision.
Date. 23/08/2012	
Sheet Size. A1 SIZE	

Client.
MR S & A PERKINS,
LITTLE BLYTHE FARM,
LEEK ROAD,
WESTON COYNEY.
ST3 5BD

Project.
ALTERATIONS TO LITTLE BLYTHE FARM

SKETCH PROPSALS-PLANS + CGI'S

Copyright. Wood Goldstraw & Yorath.
Contractors are to check all dimensions on site and refer any discrepancies to the Architects immediately. Do not scale from this drawing.

PDF created with pdfFactory Pro trial version www.pdffactory.com