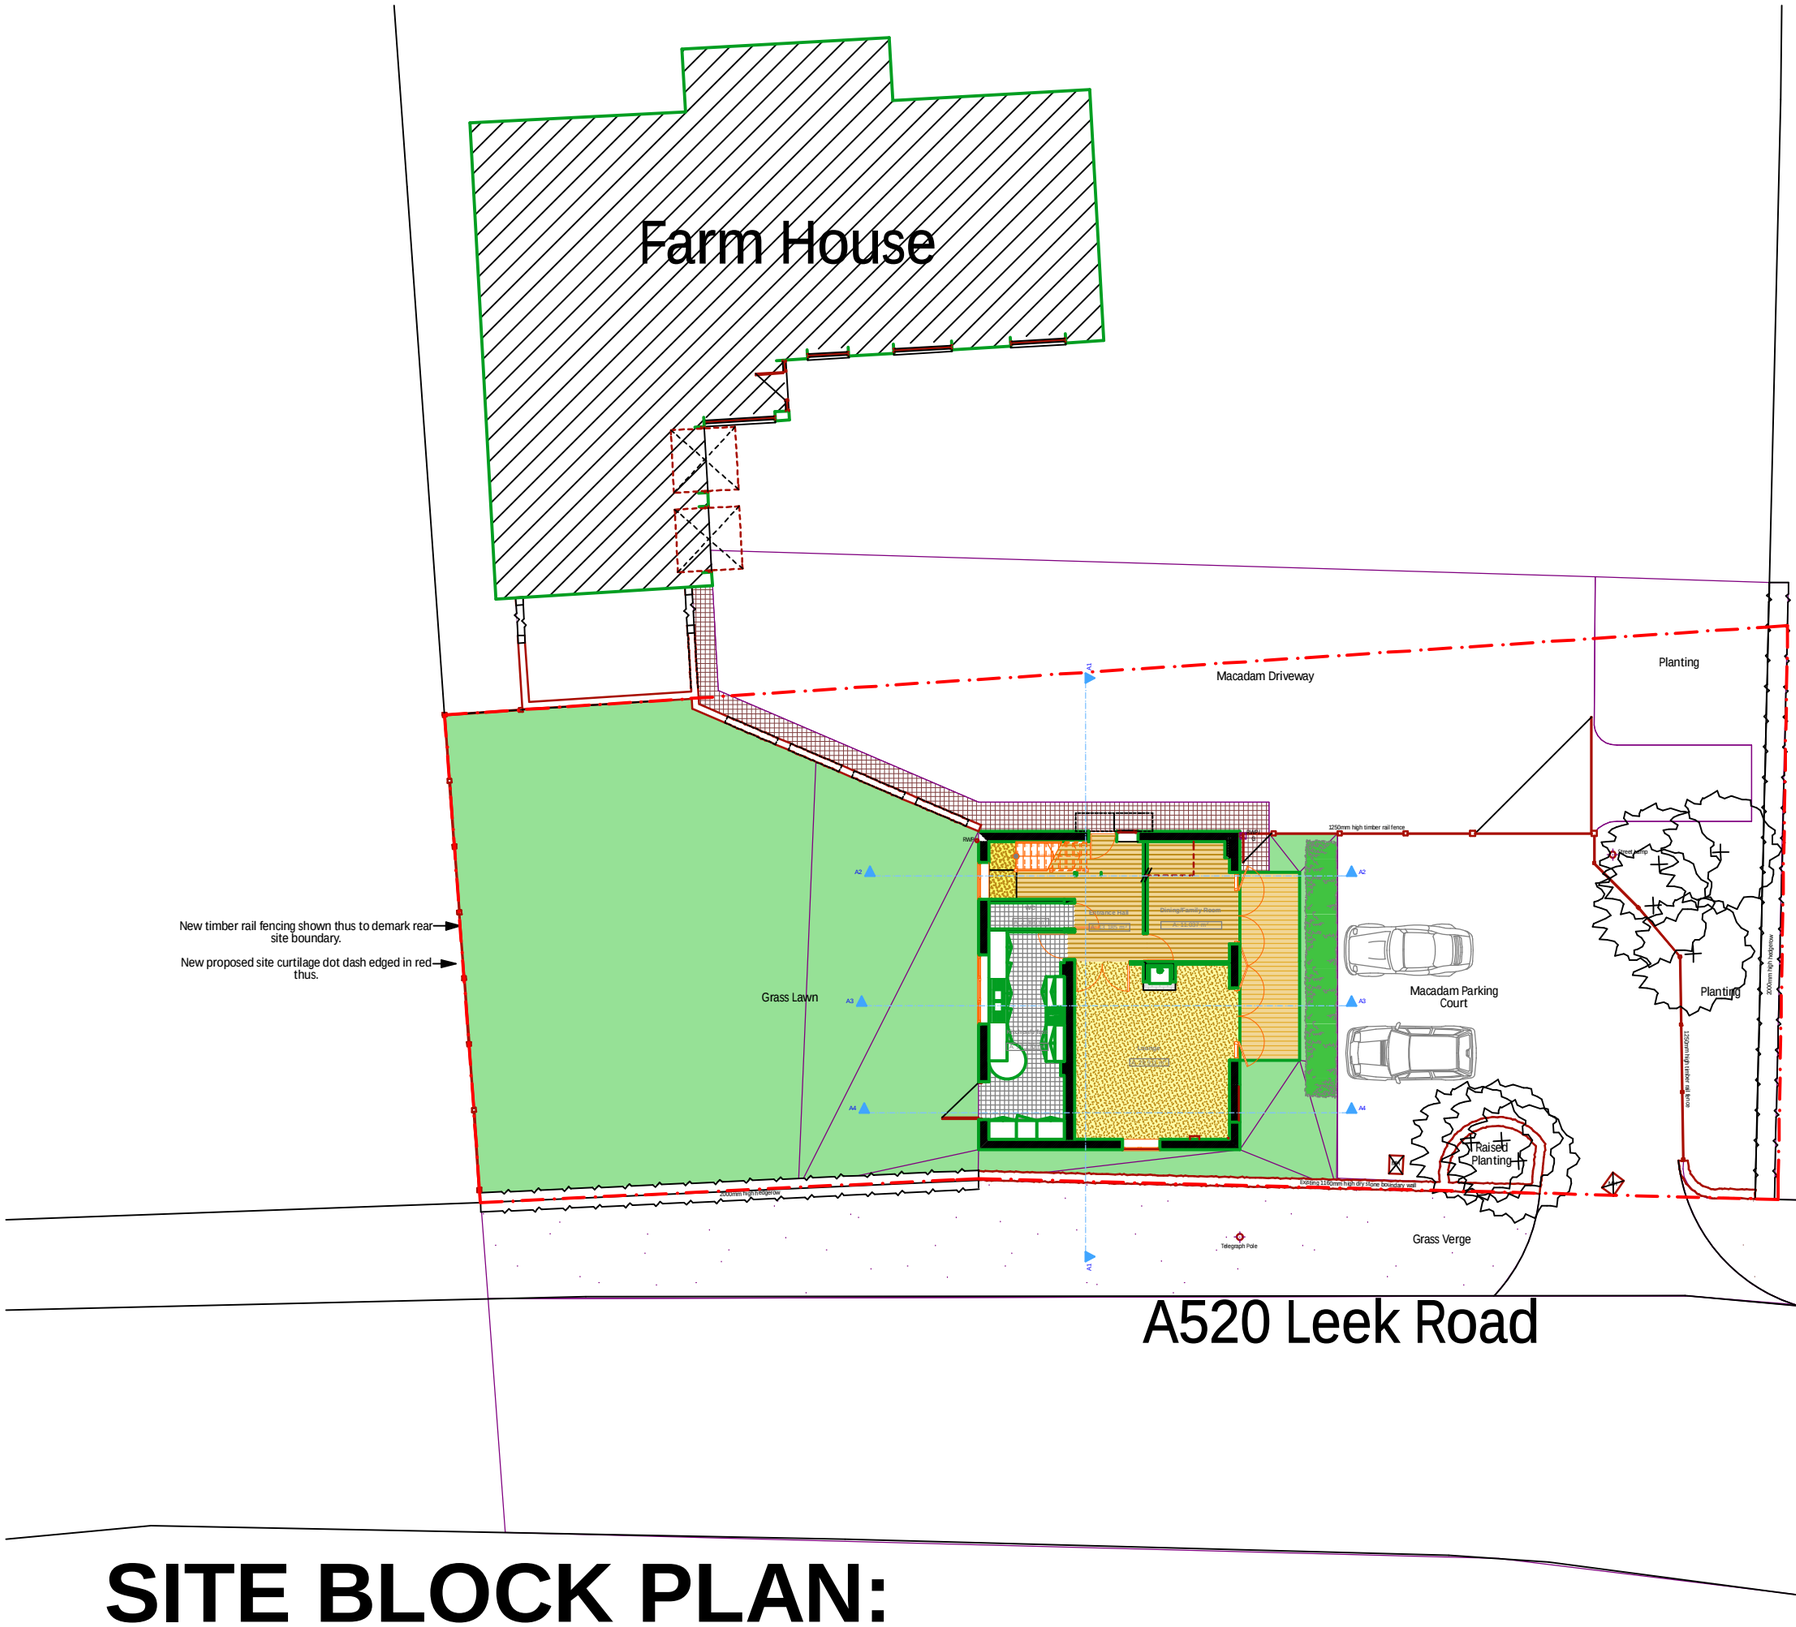

SITE BLOCK PLAN:

New Proposed Site Area = 0.072ha (717.9m²)

wood | goldstraw | yorath

ARCHITECTS QUANTITY SURVEYORS PLANNING SUPERVISORS

Churchill House, Regent Road, Stoke on Trent, ST1 3RH.

Tel:01782 208000 Fax:01782 208712

E-Mail : info@woodgoldstraw.co.uk

Drawing no.	Scale.
4043-01-12	1:200
Drawn. SAE	Revision.
Date. 14/09/2012	N/A
Sheet Size. A3 SIZE	

Client.

MR S & A PERKINS
LITTLE BLYTHE FARM
LEEK ROAD,
WESTON COYNEY
ST3 5BD

Project.

ALTERATIONS TO LITTLE BLYTHE FARM

SITE BLOCK PLAN

Copyright. Wood Goldstraw & Yorath.

Contractors are to check all dimensions on site and refer any discrepancies to the Architects immediately. Do not scale from this drawing.

PDF created with pdfFactory Pro trial version www.pdffactory.com