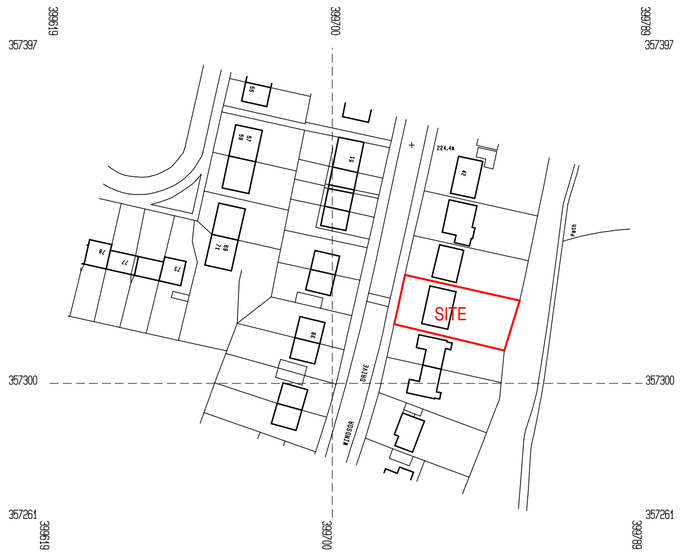

LOCATION PLAN

0.0m 10.0m 20.0m 30.0m 40.0m 50.0m

scale bar @ 1:1250

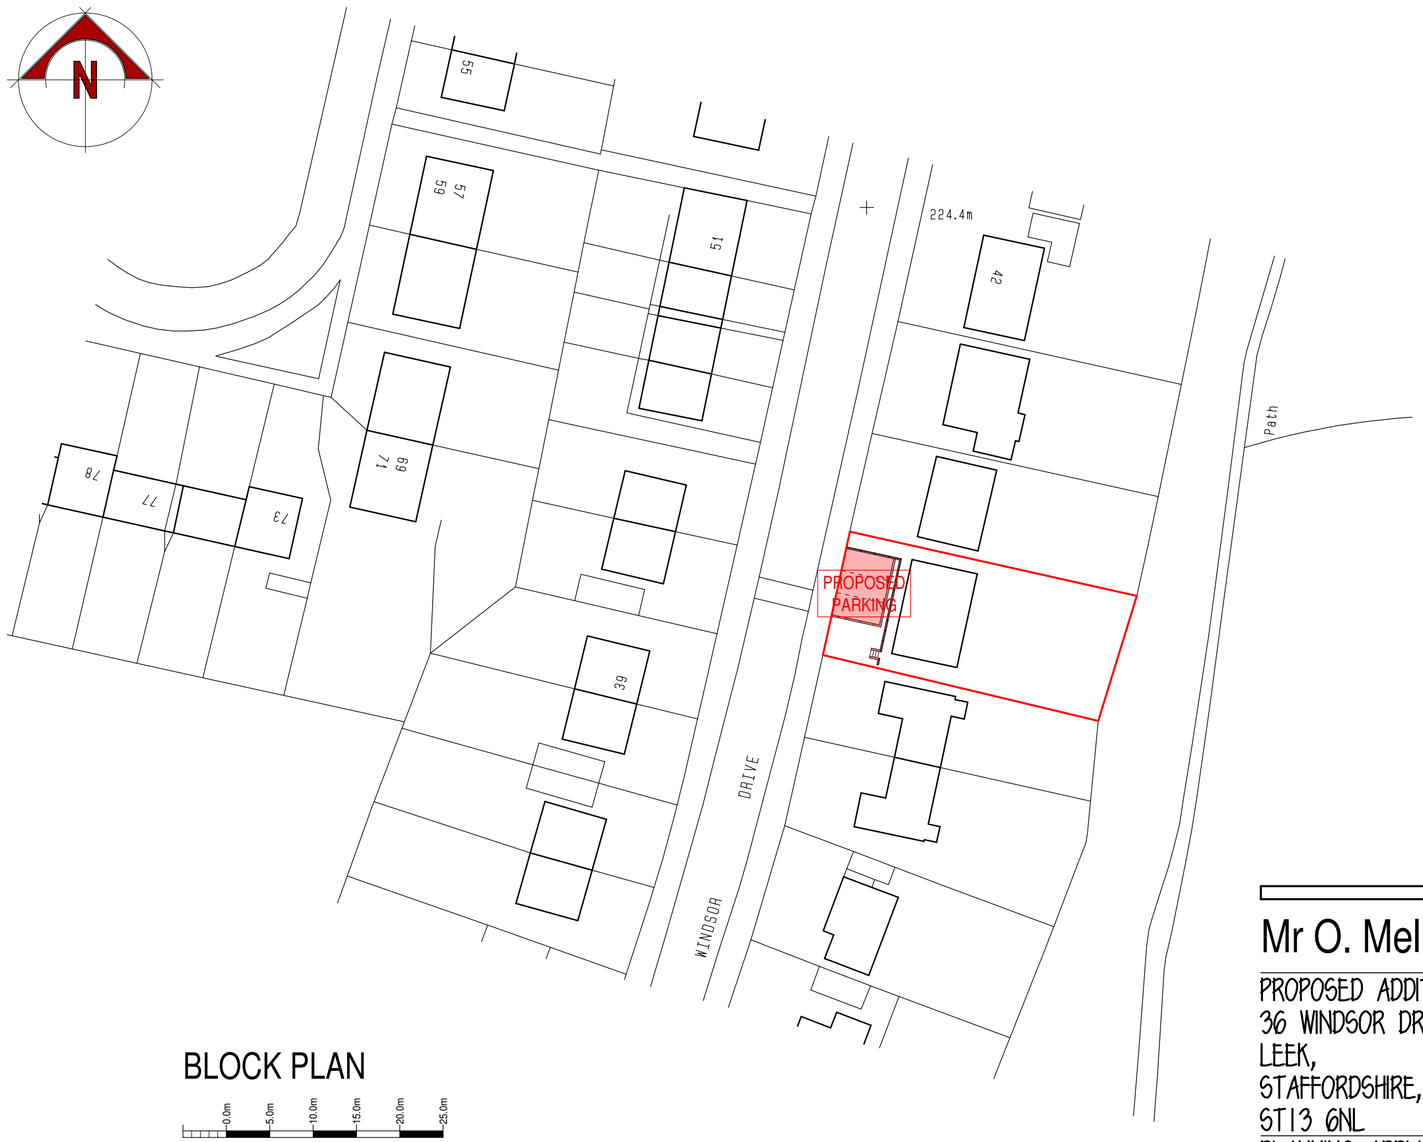

BLOCK PLAN

0.0m 5.0m 10.0m 15.0m 20.0m 25.0m

scale bar @ 1:500

Mr O. Mellor

PROPOSED ADDITIONAL PARKING AT
36 WINDSOR DRIVE,
LEEK,
STAFFORDSHIRE,
ST13 6NL

PLANNING APPLICATION
LOCATION + BLOCK PLAN

Date	Sheet	Scale
MARCH 2017	A2	1:1250 + 1:500
Drg No.	Rev.	Drawn
2017-2226-04	-	NAW

SAMMONS Architectural LIMITED
Chartered Institute of Architectural Technologists Registered Practice
10 Cawdry Buildings, Fountain Street, Leek. ST13 6JP
Telephone: 01538 386002
E-mail: info@sammonsltd.co.uk
Web: www.sammonsltd.co.uk

Serial number: 111521
© Crown copyright and database right 2017
Ordnance Survey licence 100048957

This drawing is copyright. Do not scale.
All dimensions must be checked prior to commencement.