


FRONT ELEVATION TO YARD PHOTOSHOT A

PHOTO C

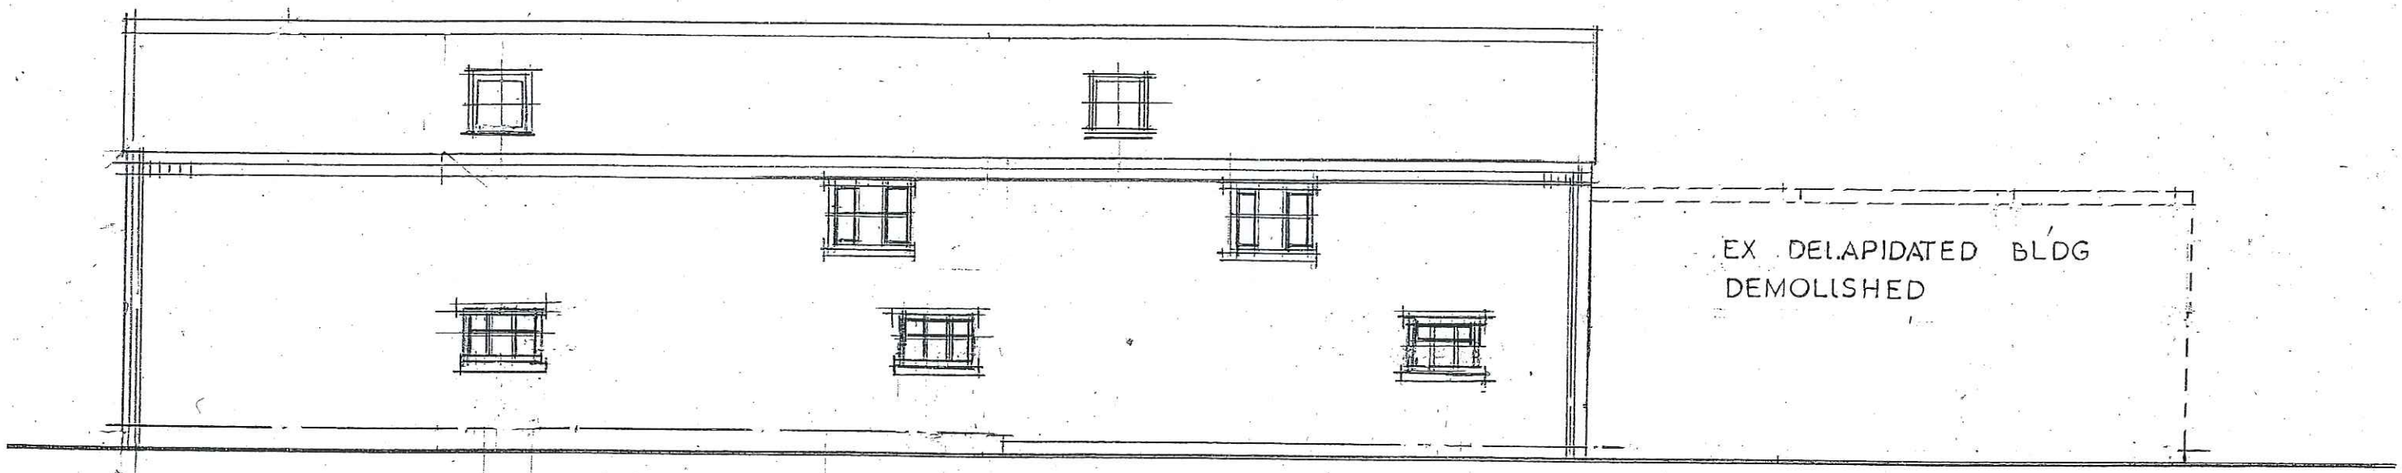

REAR ELEVATION TO FIELD PHOTOSHOT E

ELEVATIONS AS PROPOSED

SCALE 1:100.

ARCHITECTURE
INTERIOR DESIGN
+
BUILDING
MANAGEMENT

10 Dilhorne Rd. Forsbrook
Stoke on Trent ST11 9DJ
Tel&Fax:01782 394484.
Mob:07974 634917

JONES+PAYNE
PARTNERSHIP

Description PROPOSED CONVERSION OF EXISTING BARN INTO TWO RESIDENTIAL UNITS AT NEWCLOSE FIELDS BARN.

BROOKHOUSES. Nr. CHEADLE STAFFS ST10 2NJ

Drawn By AW 1/2 Date

SHEET no: 3/P