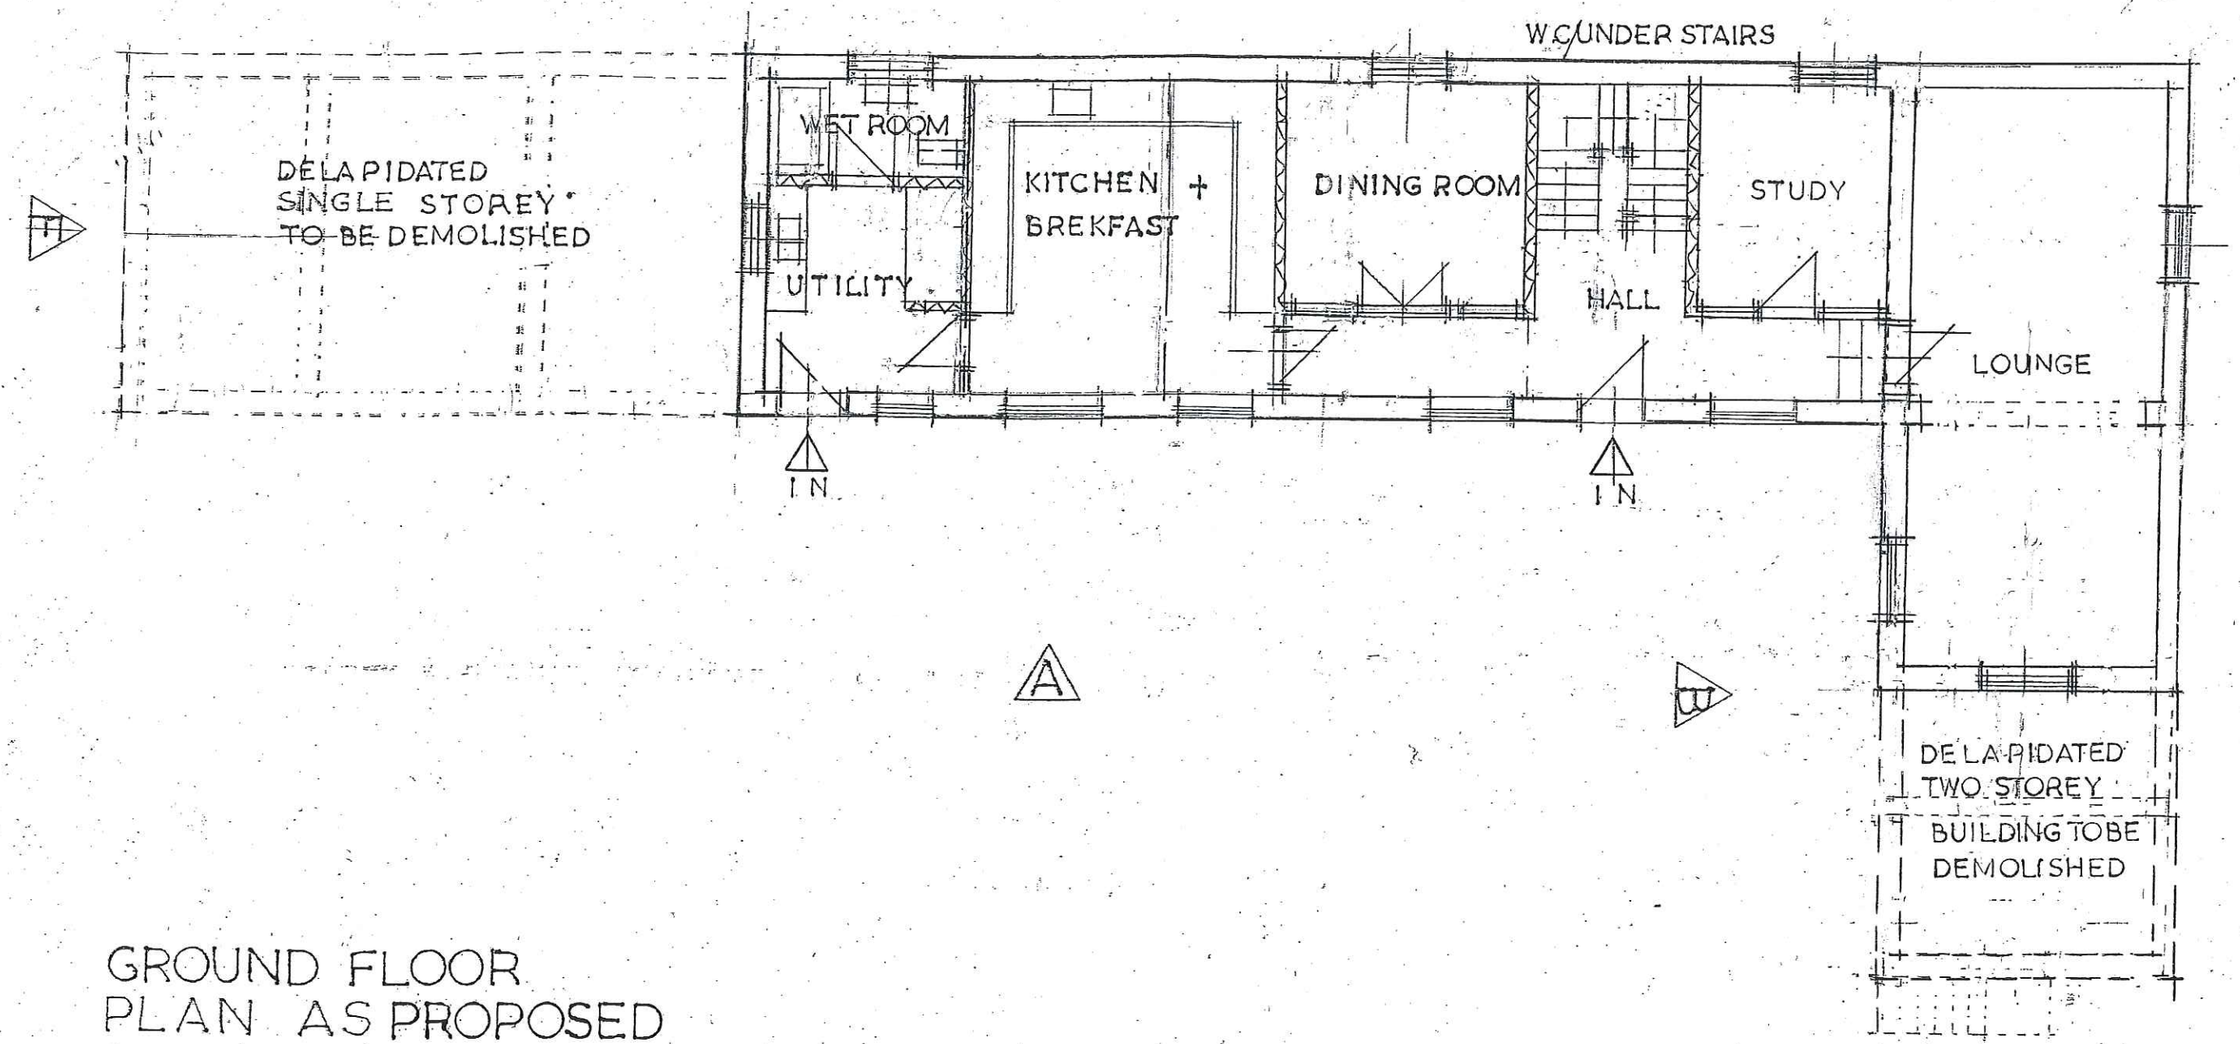


GROUND FLOOR PLAN AS PROPOSED

SCALE 1:100

KEY: DIRECTIONAL OF PHOTO SHOT =

Description	PROPOSED CONVERSION OF EXISTING BARN INTO TWO RESIDENTIAL UNITS AT NEWCLOSE FIELDS BARN. BROOKHOUSES, Nr. CHEADLE STAFFS ST10 2NJ
Drawn By	Date
Am. 1/2	SHEET no: 1/P