
Copyright of this drawing is vested in the Architect and it must not be copied or reproduced without consent. Figured dimensions only are to be taken from this drawing. All contractors must visit the site and be responsible for taking and checking all dimensions relative to their work. Hulme Upright Manning to be advised of any variation between drawings and site conditions.
DO NOT SCALE OFF THIS DRAWING.....IF IN DOUBT ASK


Rev.	Drawn	Comments	Date

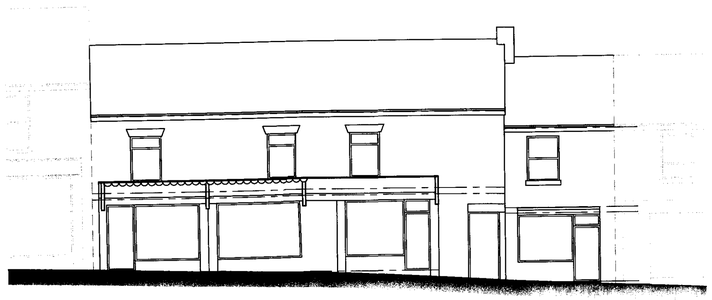


Existing front elevation
Scale 1:100




Existing rear elevation
Scale 1:100

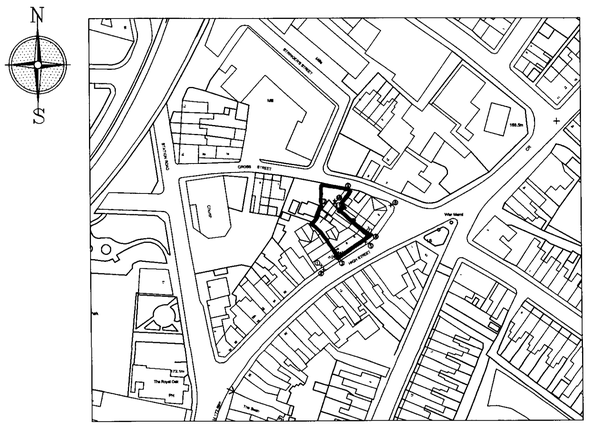


Site location plan
Scale 1:1250

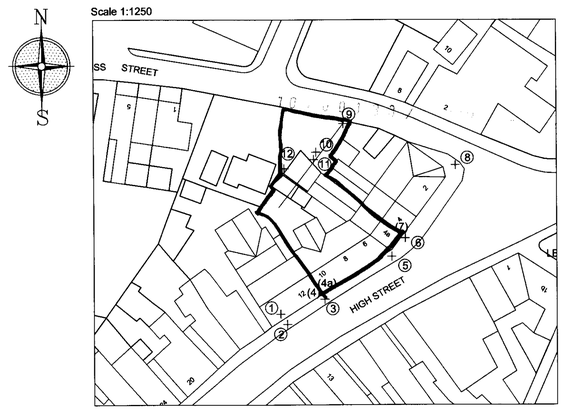

Site plan
Scale 1:500

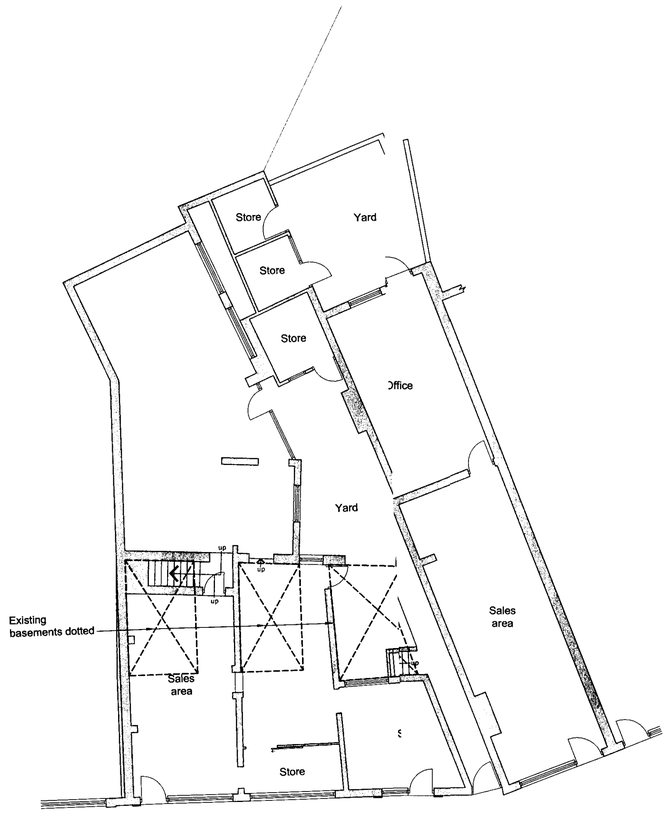

Existing ground floor plan
Scale 1:100

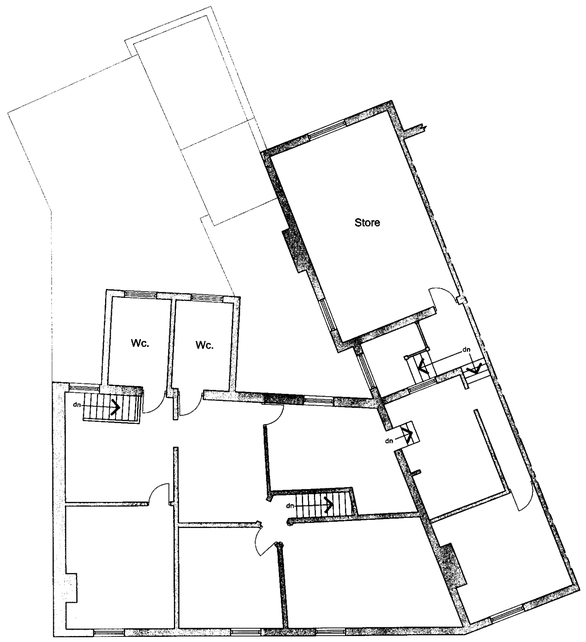

Existing first floor plan
Scale 1:100

HULME UPRIGHT MANNING
ARCHITECTS TOWN PLANNERS INTERIOR DESIGNERS

Highpoint
Festival Park
Hanley
Stoke-on-Trent
ST1 5SH

LEEK
MANCHESTER
STOKE-ON-TRENT

Tel: 01782 208600
Fax: 01782 206080

Email - stoke@hum-arch.co.uk

Client

Mr S. Taylor

Project

Proposed ground floor retail/service units with residential flats over at 4a, 6, 8 & 10 High Street, Biddulph, S-O-T

Title

Plan as Existing

Status

Date	Dec 08	Drawn	ME
Scale	As Shown	Checked	
Job Ref.		Drawing No.	Revision
21055		[01]	

Computer File Ref: H1: H: