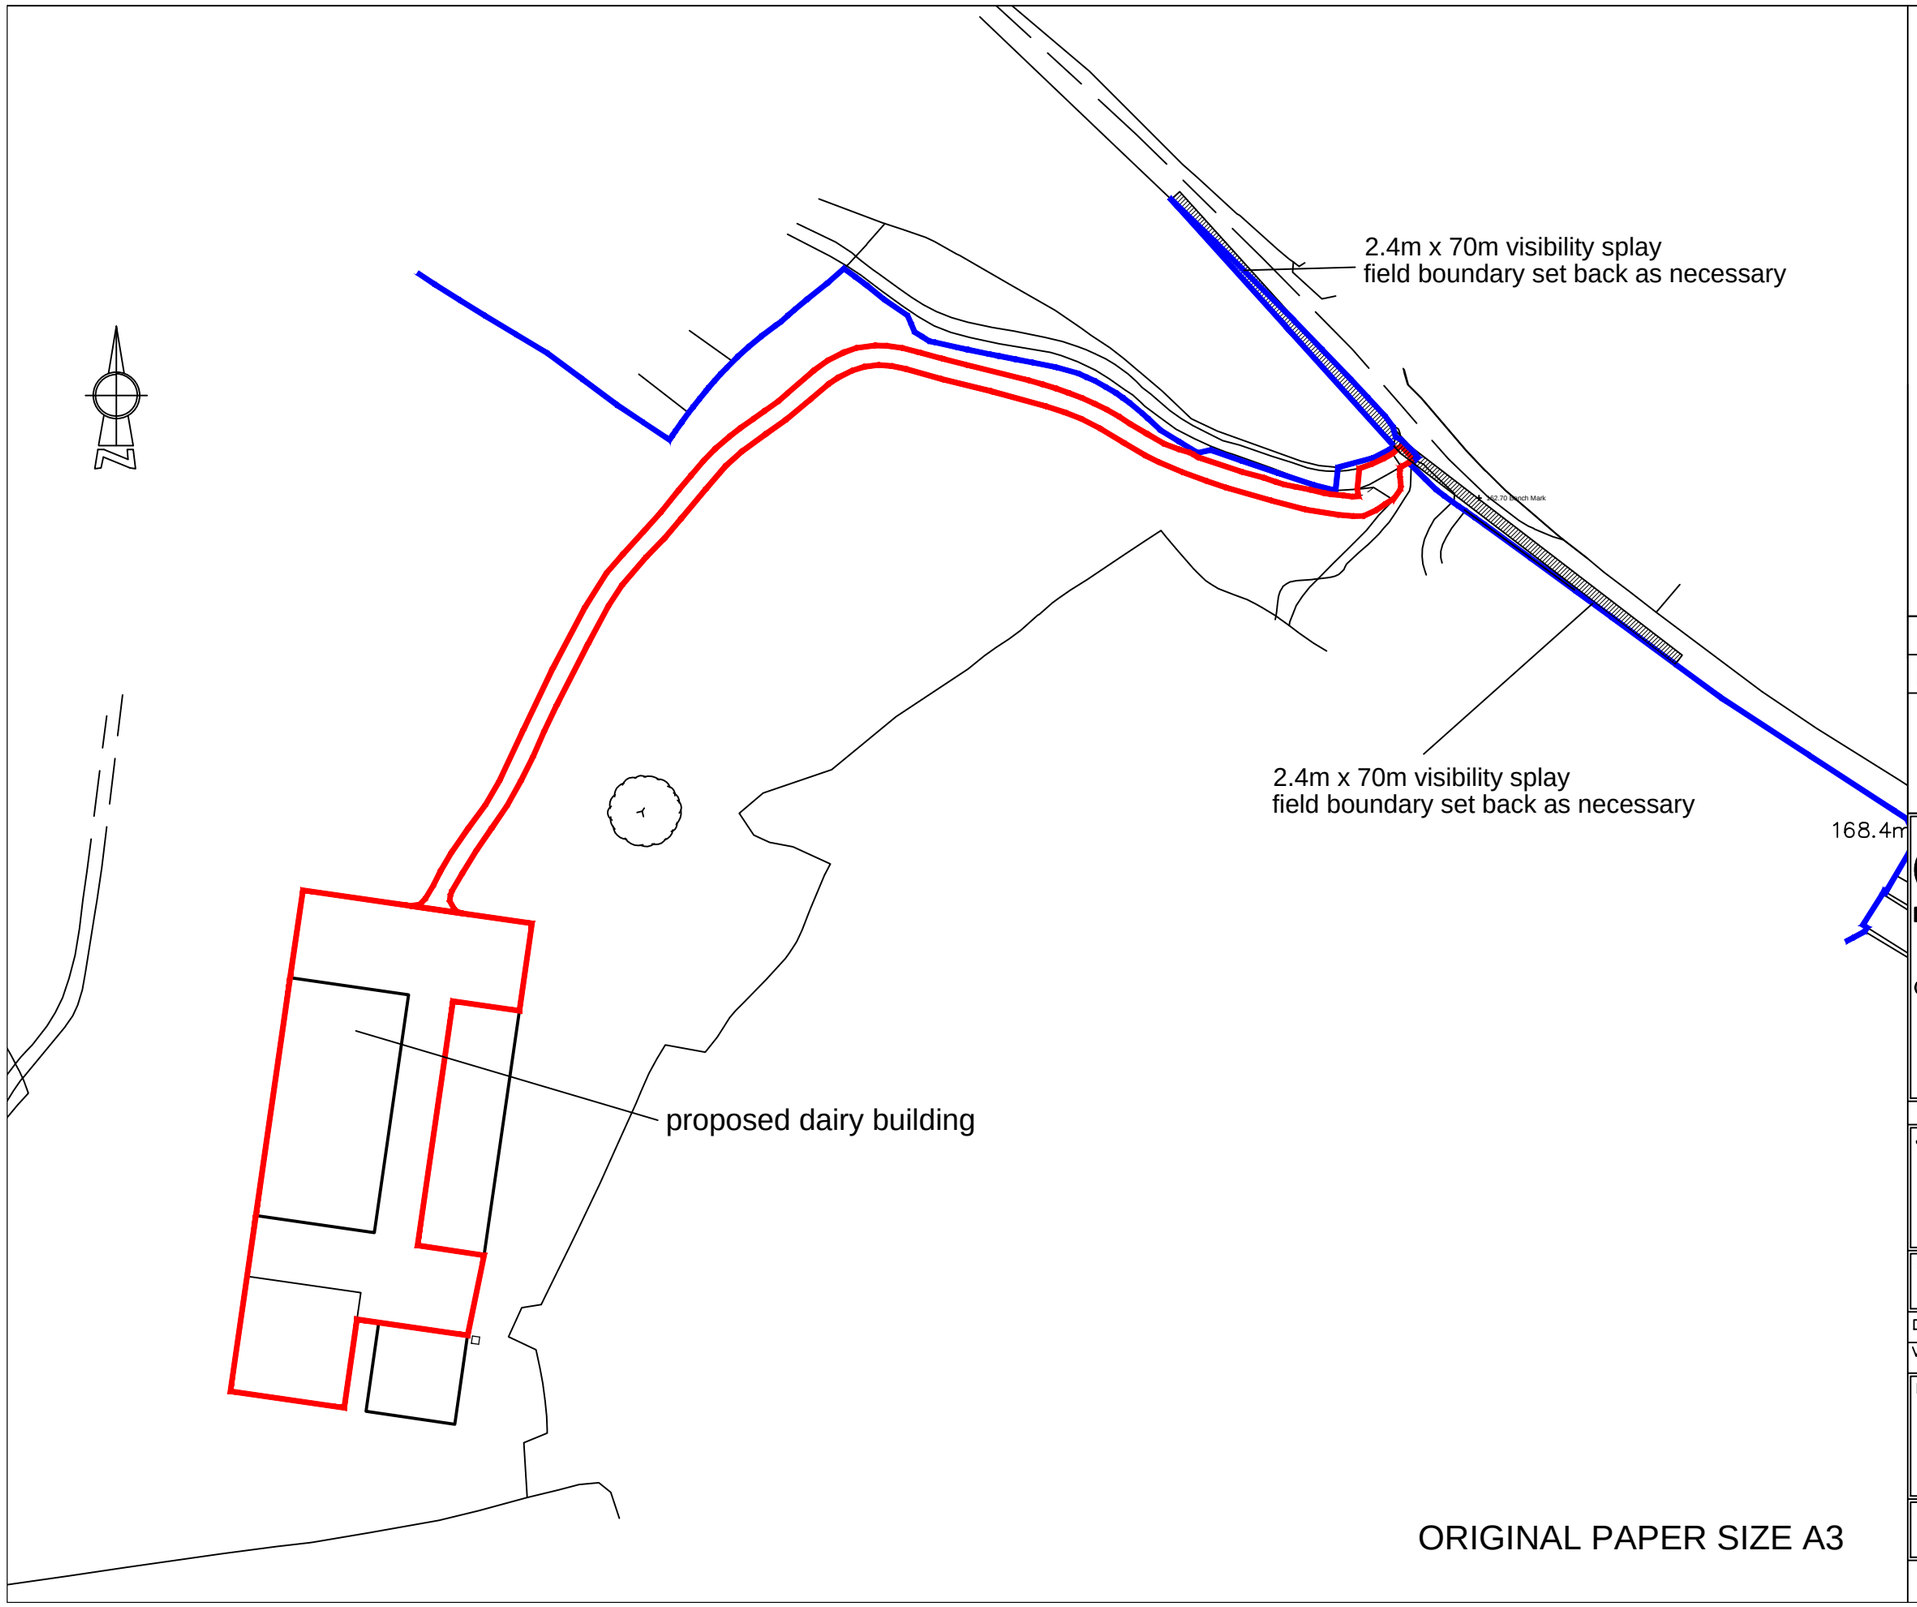


© Copyright to Acorus Ltd.

NOTES

1. IF IN DOUBT ASK
2. WRITTEN DIMENSIONS TO BE USED ONLY.
3. THIS DRAWING IS CONFIDENTIAL AND REMAINS THE EXCLUSIVE PROPERTY OF ACORUS. DO NOT COPY UNLESS AUTHORISED.

REVISIONS

No.	Date	Description	Ver.

ORIGINAL PAPER SIZE A3

RICS acorus rural property services Ltd.

Chartered Surveyors and Planning Consultants
Oak House, Kingswood Business Park,
Holyhead Road, Albrighton,
Wolverhampton. WV7 3AU
Tel: (01902) 625024

JOB TITLE
PROPOSED FARM BUILDINGS AT
LEE FARM, MILL LANE
RUSHTON SPENCER. SK11 0RS

CLIENT
MR. R. HEATH

DRAWN	JL	DATE	MAR 17
VERIFIED	AA	SCALE	1:1250

DRAWING TITLE
DAIRY BUILDING LOCATION PLAN

FILE REF.	DRAWING No.
	HEATH-17-04

Reproduced from the 1992 Ordnance Survey 1 : 2500 with permission of the controller of Her Majesty's Stationary Office. Unauthorised reproduction infringes Crown Copyright and may lead to prosecution Licence No. 100039456