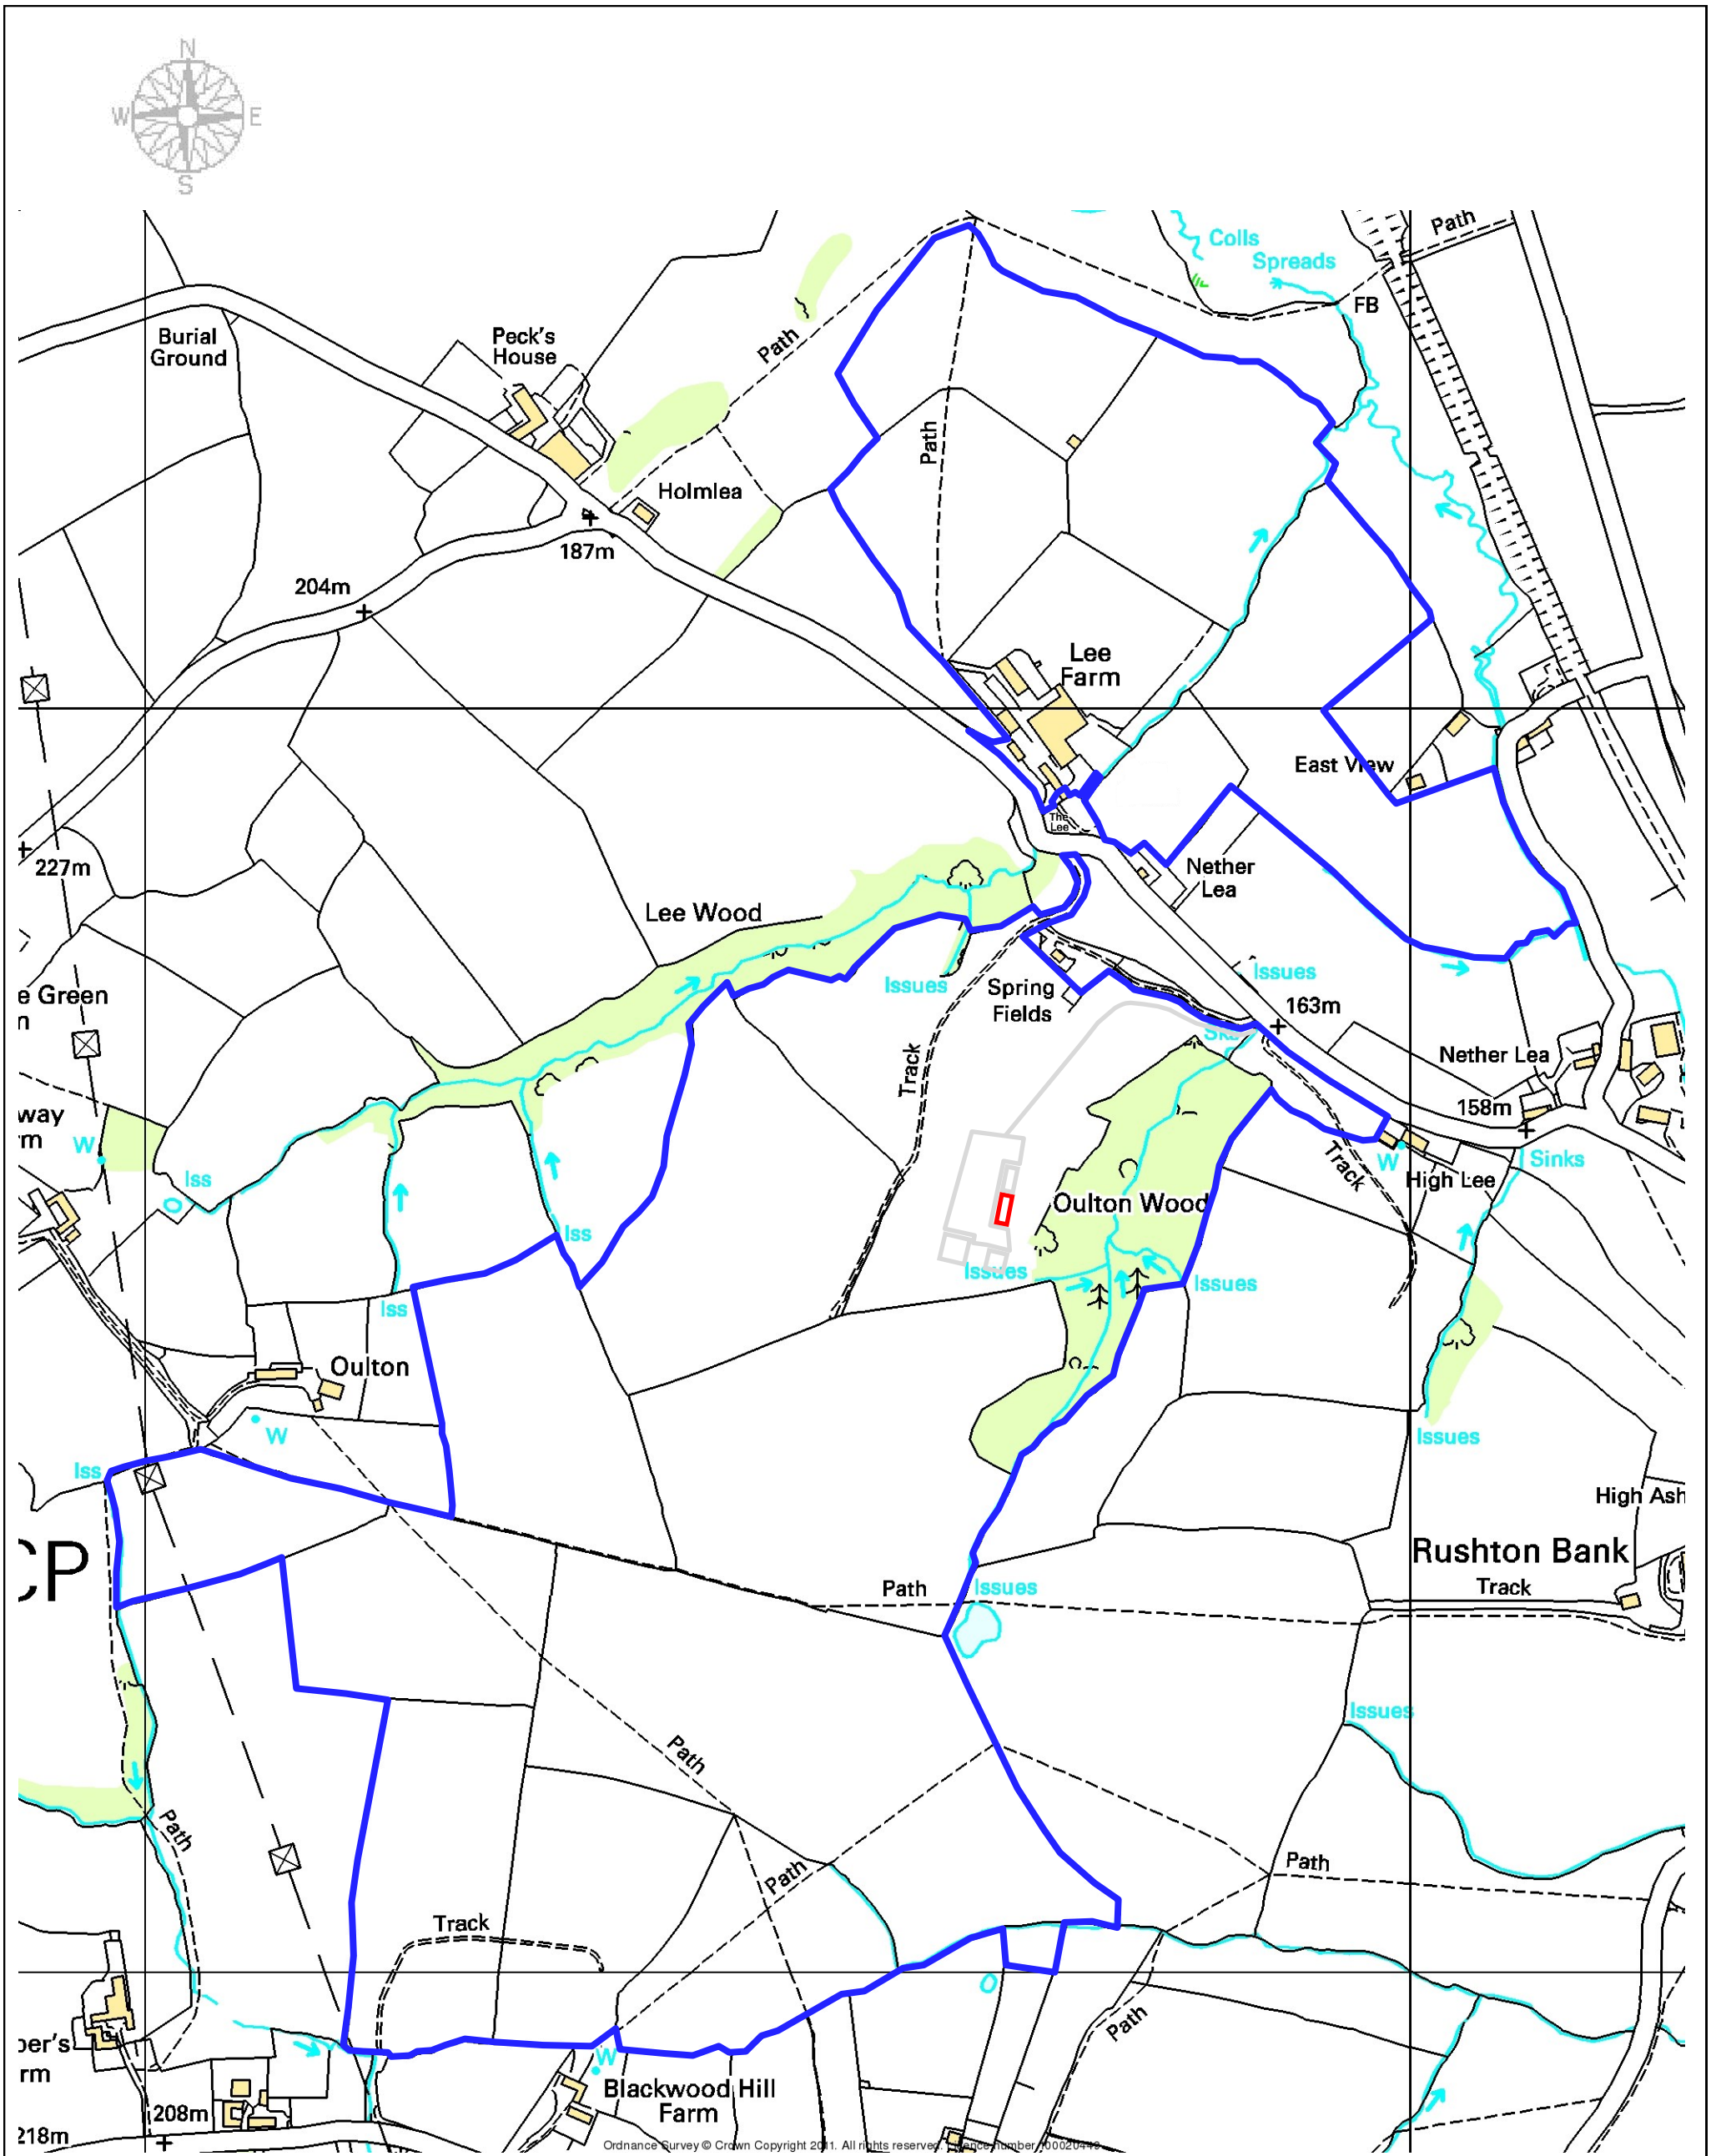


RICS

acorus
rural property services

Chartered Surveyors and Planning Consultants
Oak House, Kingswood Business Park, Holyhead Road,
Abrighton, Wolverhampton, WV7 3AU.
Tel: 01902 625024

JOB TITLE

Lee Farm
Mill Lane
Rushton Spencer
SK11 0RS

CLIENT

Mr R Heath

DRAWING TITLE

Land Ownership Plan
Livestock Building
Scale: 1:5000 (at A3)

FILE REF	DRAWING No.	REV
WOL-580-HEA	PL02	