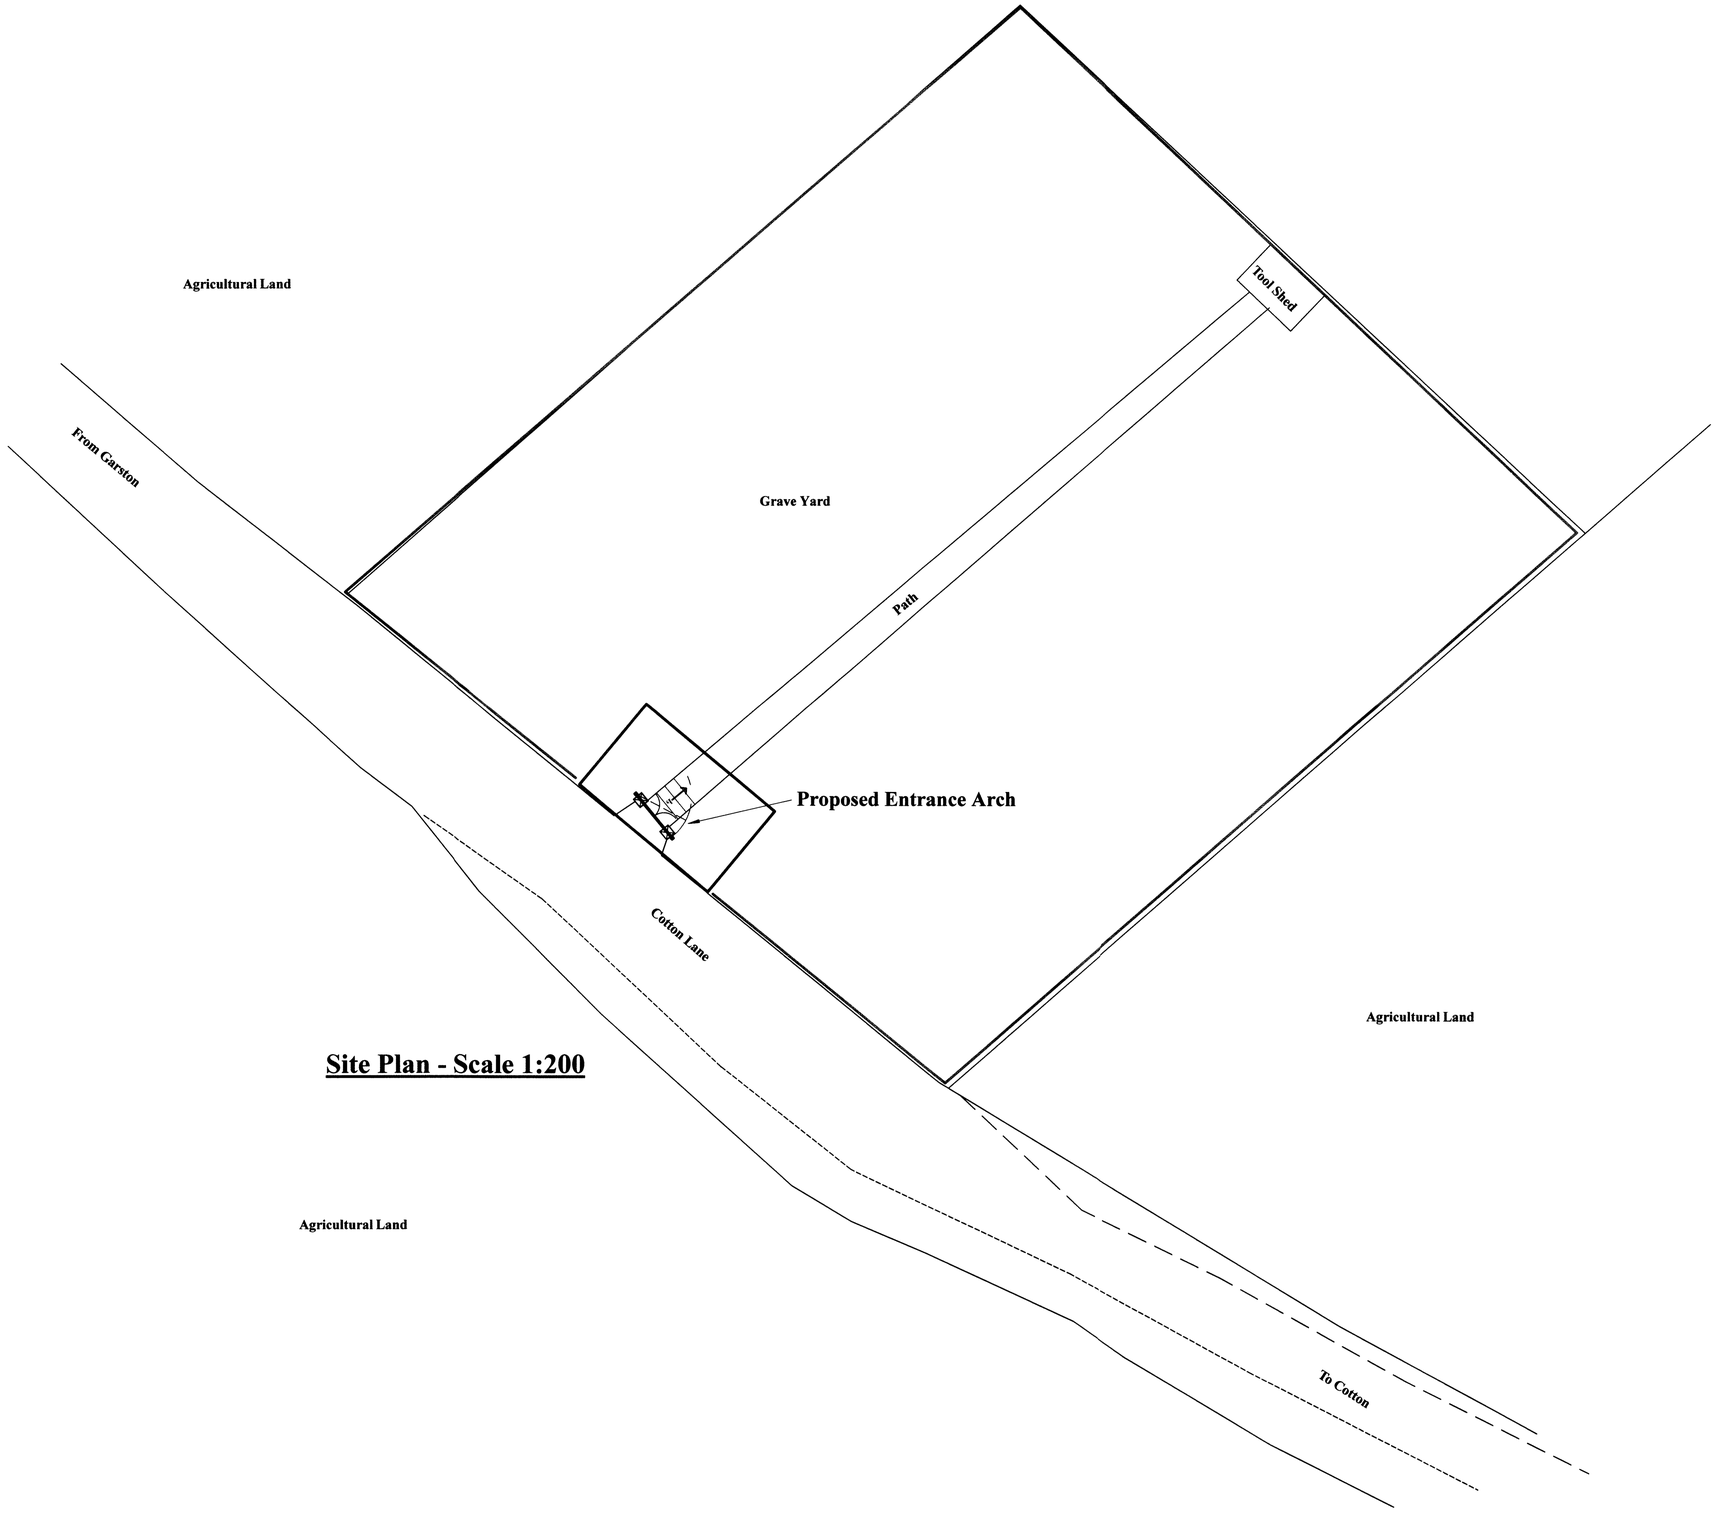

Site Plan - Scale 1:200

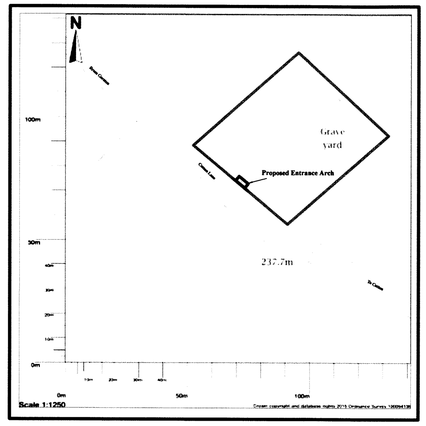

Location Plan - Scale 1:1250

REV	REVISION	DATE	BY
A	Site plan amended & location plan added	31/03/17	ijc

Ivan J. Cooper (Moorside) Ltd
Architectural and Engineering Design
Cauldon Lowe, Stoke on Trent, ST10 3ET.
Phone 01538 702738

CLIENT
Cotton Parish Council

CONTRACT
Cotton Parish Cemetery

TITLE
Proposed Entrance Arch Location & Site Plan

CONTRACT No	
SCALES	1:200, 1:1250
DATE	25/01/17
DRAWN	ijc

DRAWING NUMBER **3593-01A**