
Notes:

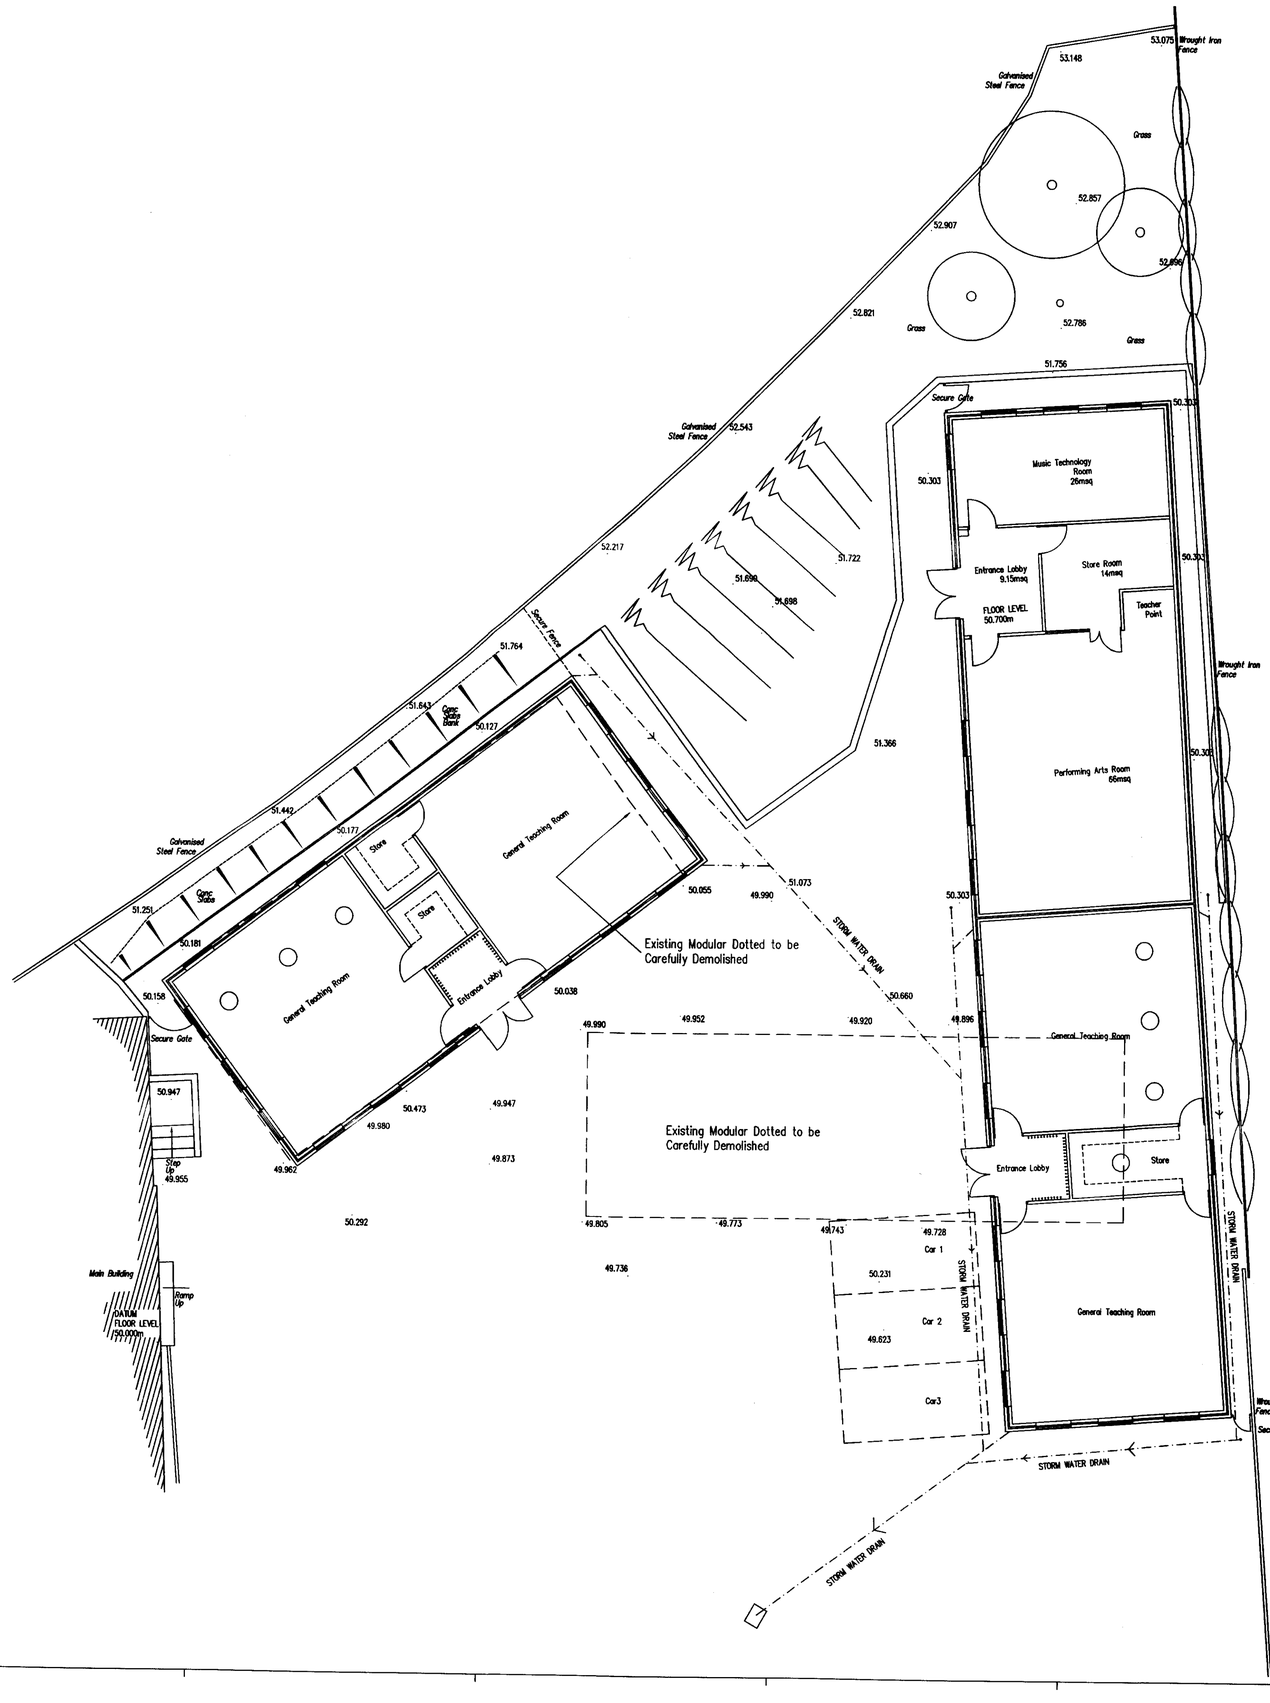

26 NOV 2009

APPROVED
DATE

09/01239/ FUL 24 DEC 2009

REVISION	DESCRIPTION	DATE/INITIAL

Staffordshire County Council

Green Hall
Lichfield Road
Stafford ST17 4LA
Tel 01785 223121
Fax 01785 277727

GROUP: Design Group Schools
DRAWN BY: Johnston
ISSUED FOR: **Tender**

PROJECT
Endon High School
Demolition of Existing 2No Mobiles and Replacement with New Modular Buildings

DRAWING
Proposed Site Plan

FILE Ref
SET 5090
SCALES 1:100
DRAWN RJ
DRAWING NO. A/04
DATE Oct 2009
REVISION

Copyright in this drawing and design belongs to Staffordshire County Council. Unauthorised reproduction infringes copyright and may result in contractual or civil proceedings. Contractors must advise the Architect / Project Contract Administrator / Engineer or Surveyor of any variations between this drawing and conditions found on site. DO NOT SCALE. Only written dimensions to be used. This product may include mapping data licensed from Ordnance Survey with the permission of the Controller of Her Majesty's Stationery Office. Crown copyright and / or database right 2008. All rights reserved. Licence Number 100019422.

Original Sheet A0