
ROB*ert* L **FORD**

private architectural practitioner and rural development consultant

PARKSIDE PARK ROAD LEEK STAFFORDSHIRE ST13 8JT

robiford@btopenworld.com / 01538 398290 / 07969 68 68 86

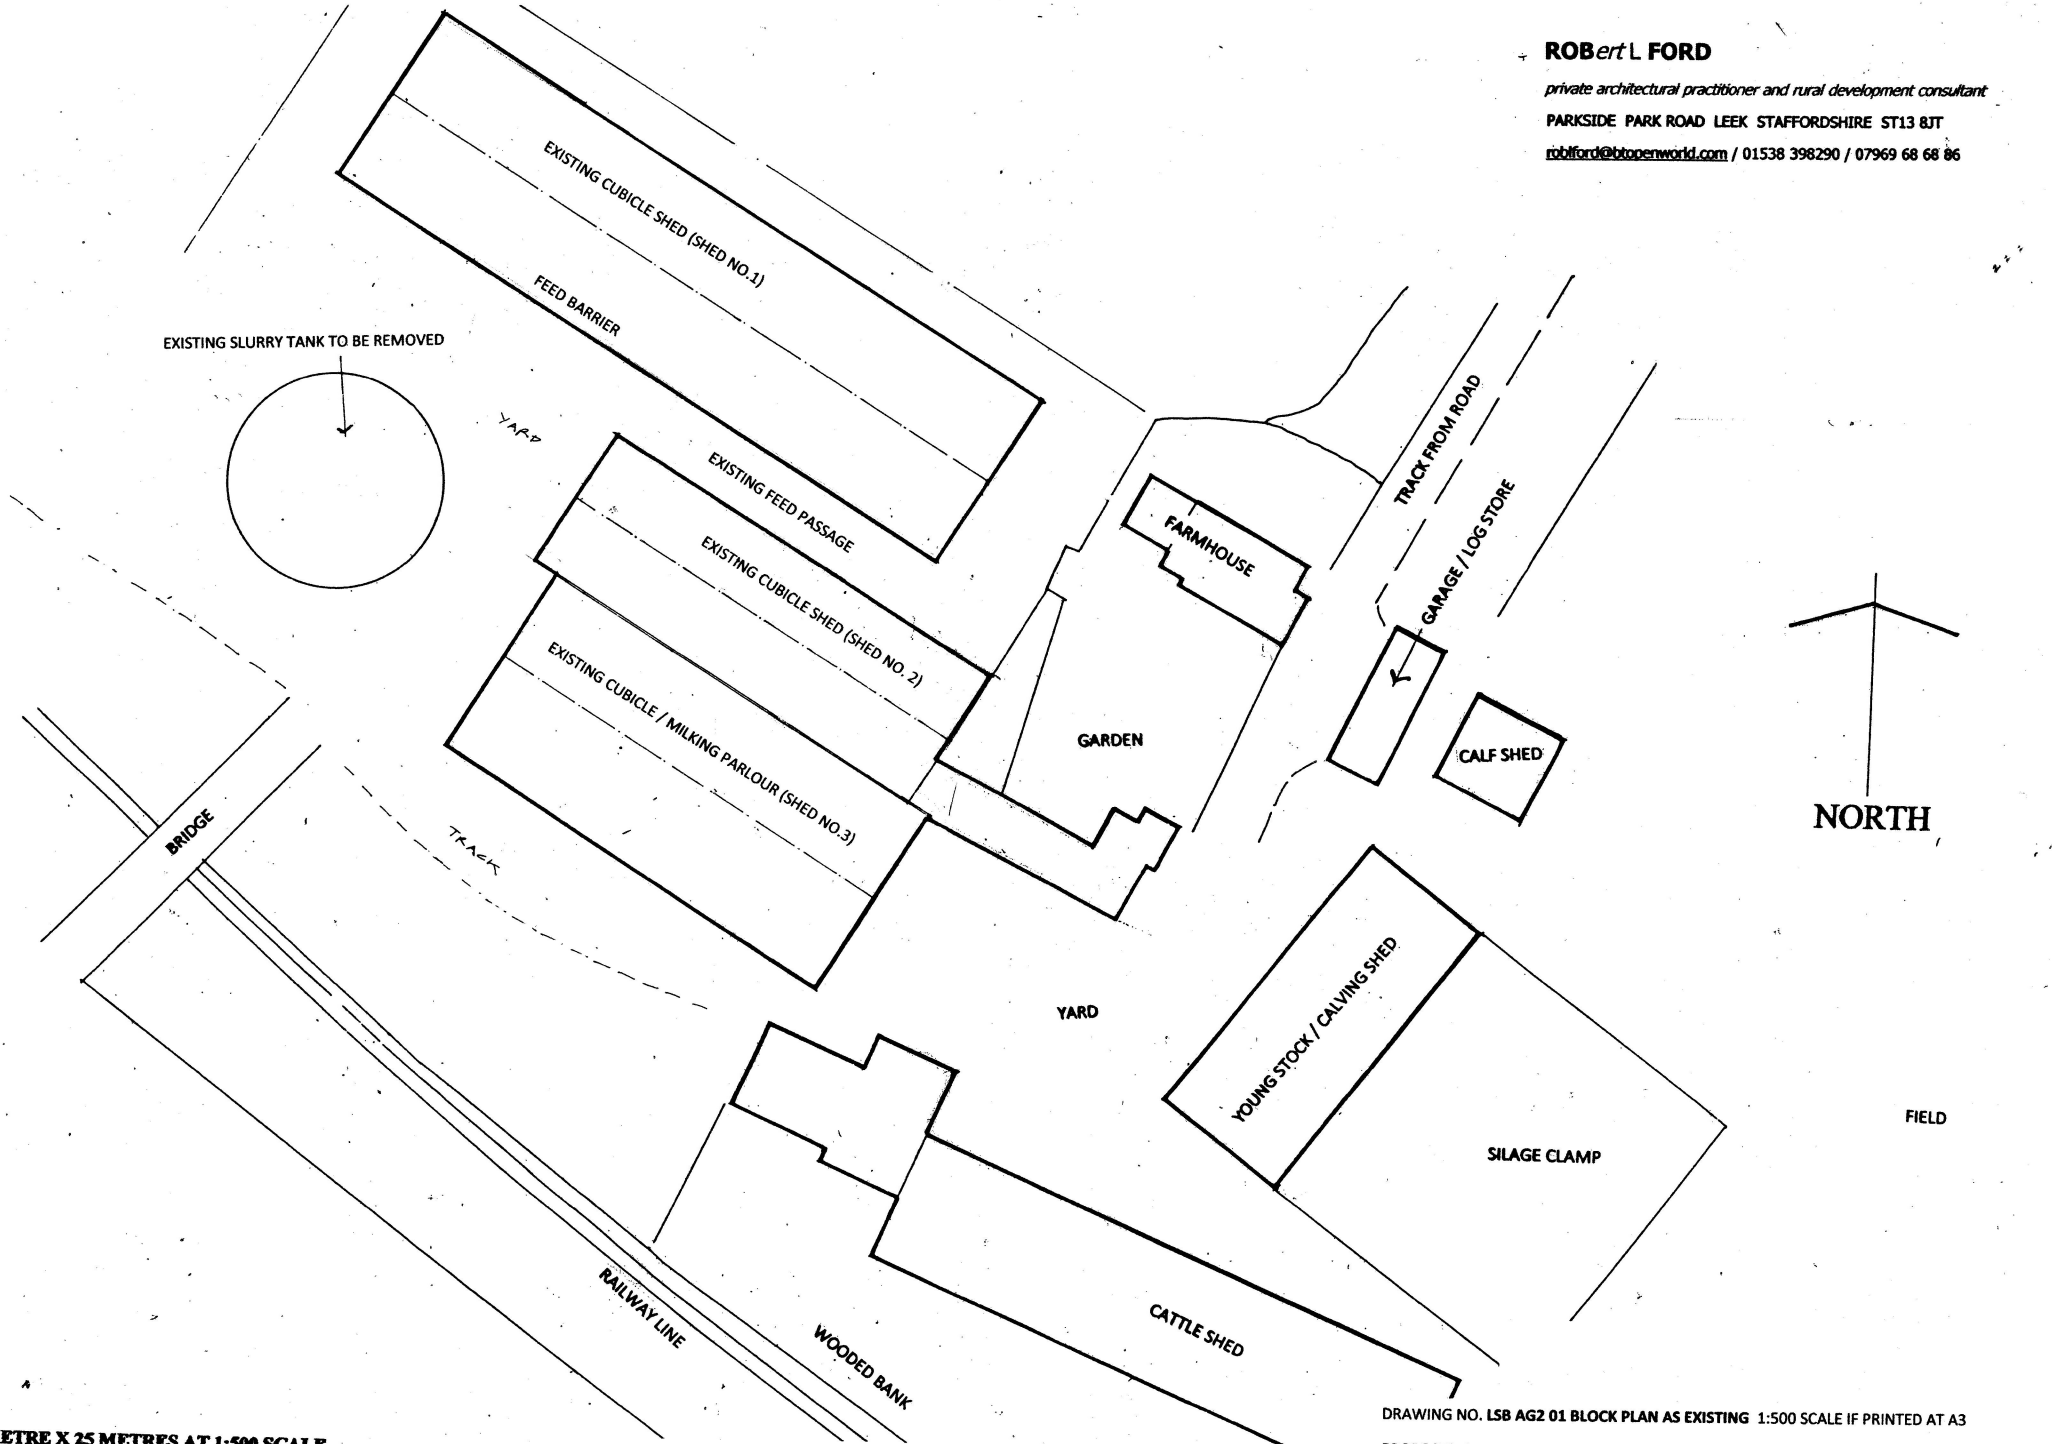

1 METRE X 25 METRES AT 1:500 SCALE

DRAWING NO. **LSB AG2 01 BLOCK PLAN AS EXISTING** 1:500 SCALE IF PRINTED AT A3

PROPOSED CUBICLES SHED EXTENSION AND REPLACEMENT SLURRY TANK WITH A SLURRY ONLY BIO DIGESTER TANK AT **LONGSHAW FARM** BRADNOP STAFFORDSHIRE ST13 7NJ

03 2017