ROB*ert* L **FORD**
private architectural practitioner and rural development consultant
PARKSIDE PARK ROAD LEEK STAFFORDSHIRE ST13 8JT
robfford@btopenworld.com / 01538 398290 / 07969 68 68 86

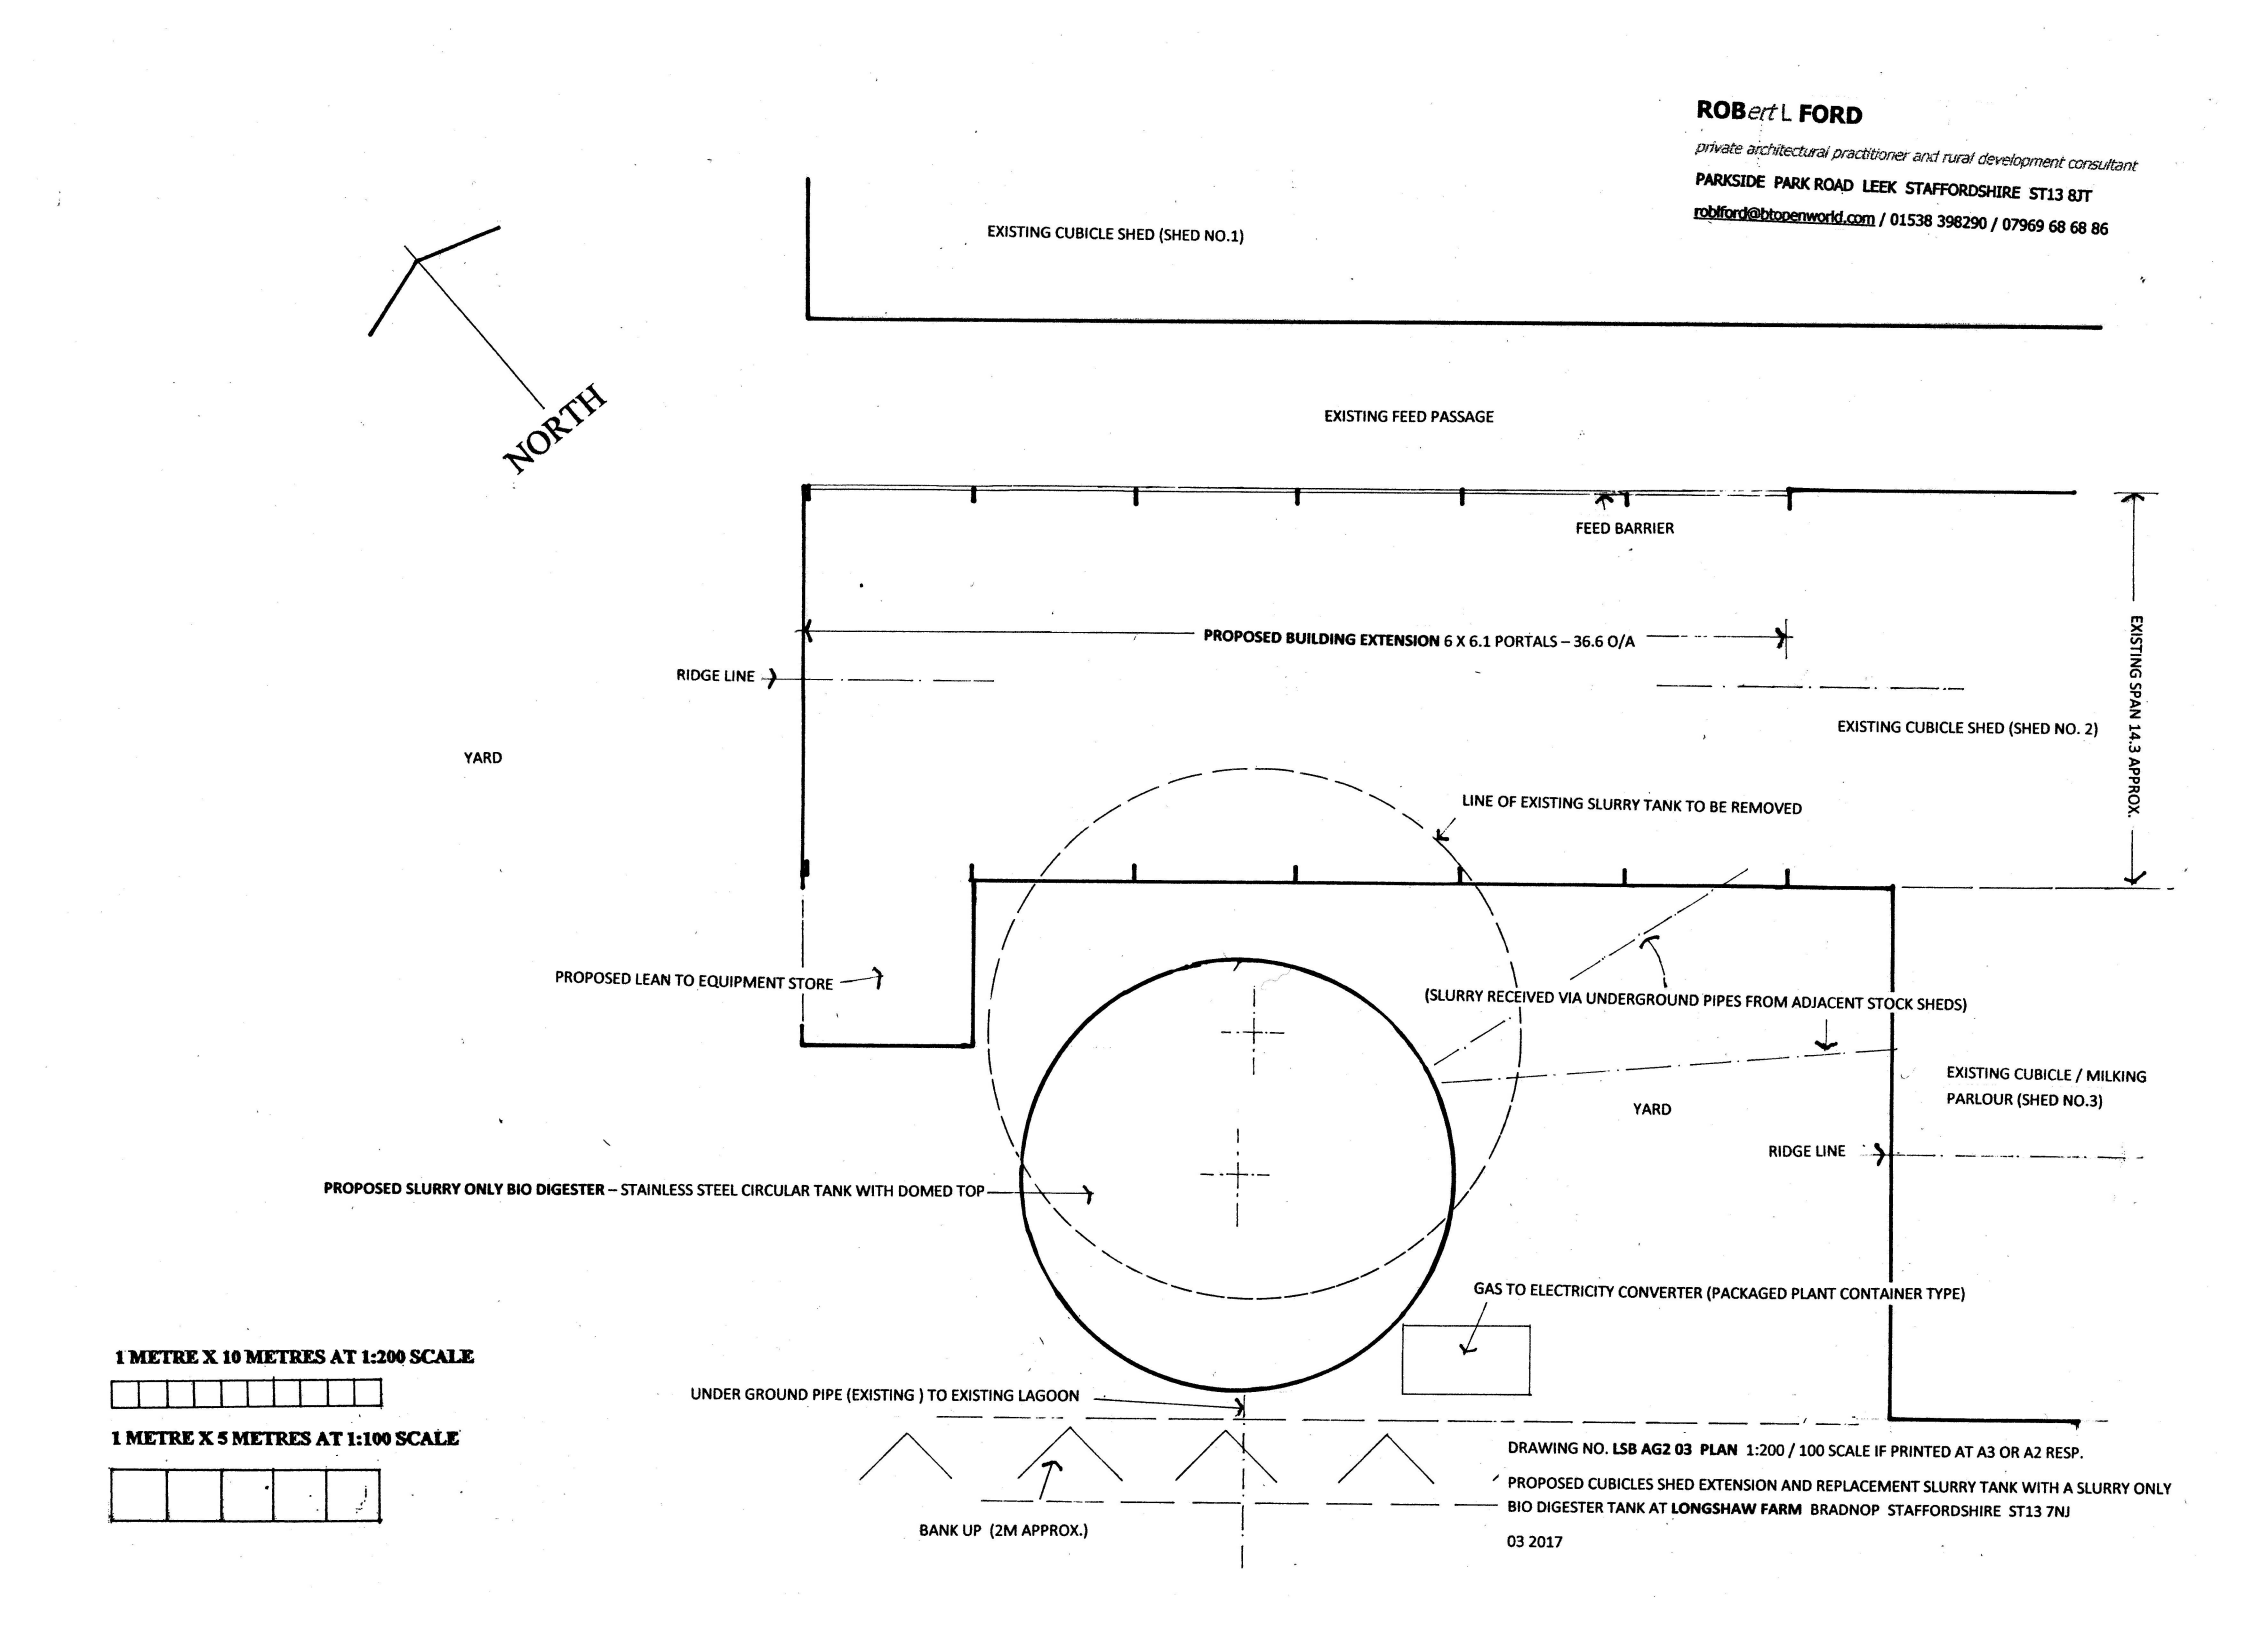

1 METRE X 10 METRES AT 1:200 SCALE

1 METRE X 5 METRES AT 1:100 SCALE

DRAWING NO. **LSB AG2 03 PLAN** 1:200 / 100 SCALE IF PRINTED AT A3 OR A2 RESP.

PROPOSED CUBICLES SHED EXTENSION AND REPLACEMENT SLURRY TANK WITH A SLURRY ONLY BIO DIGESTER TANK AT **LONGSHAW FARM** BRADNOP STAFFORDSHIRE ST13 7NJ

03 2017